SITE PLAN

YIPPIE-IE-O GRILLE

95-7218KA 03-27-03

04-21-03	REVISED PER CITY COMMENTS
08-28-03	REVISED PER SANITARY DIST
09-18-03	REVISED PER SANITARY DIST
09-25-03	REVISED PER CITY/CLIENT

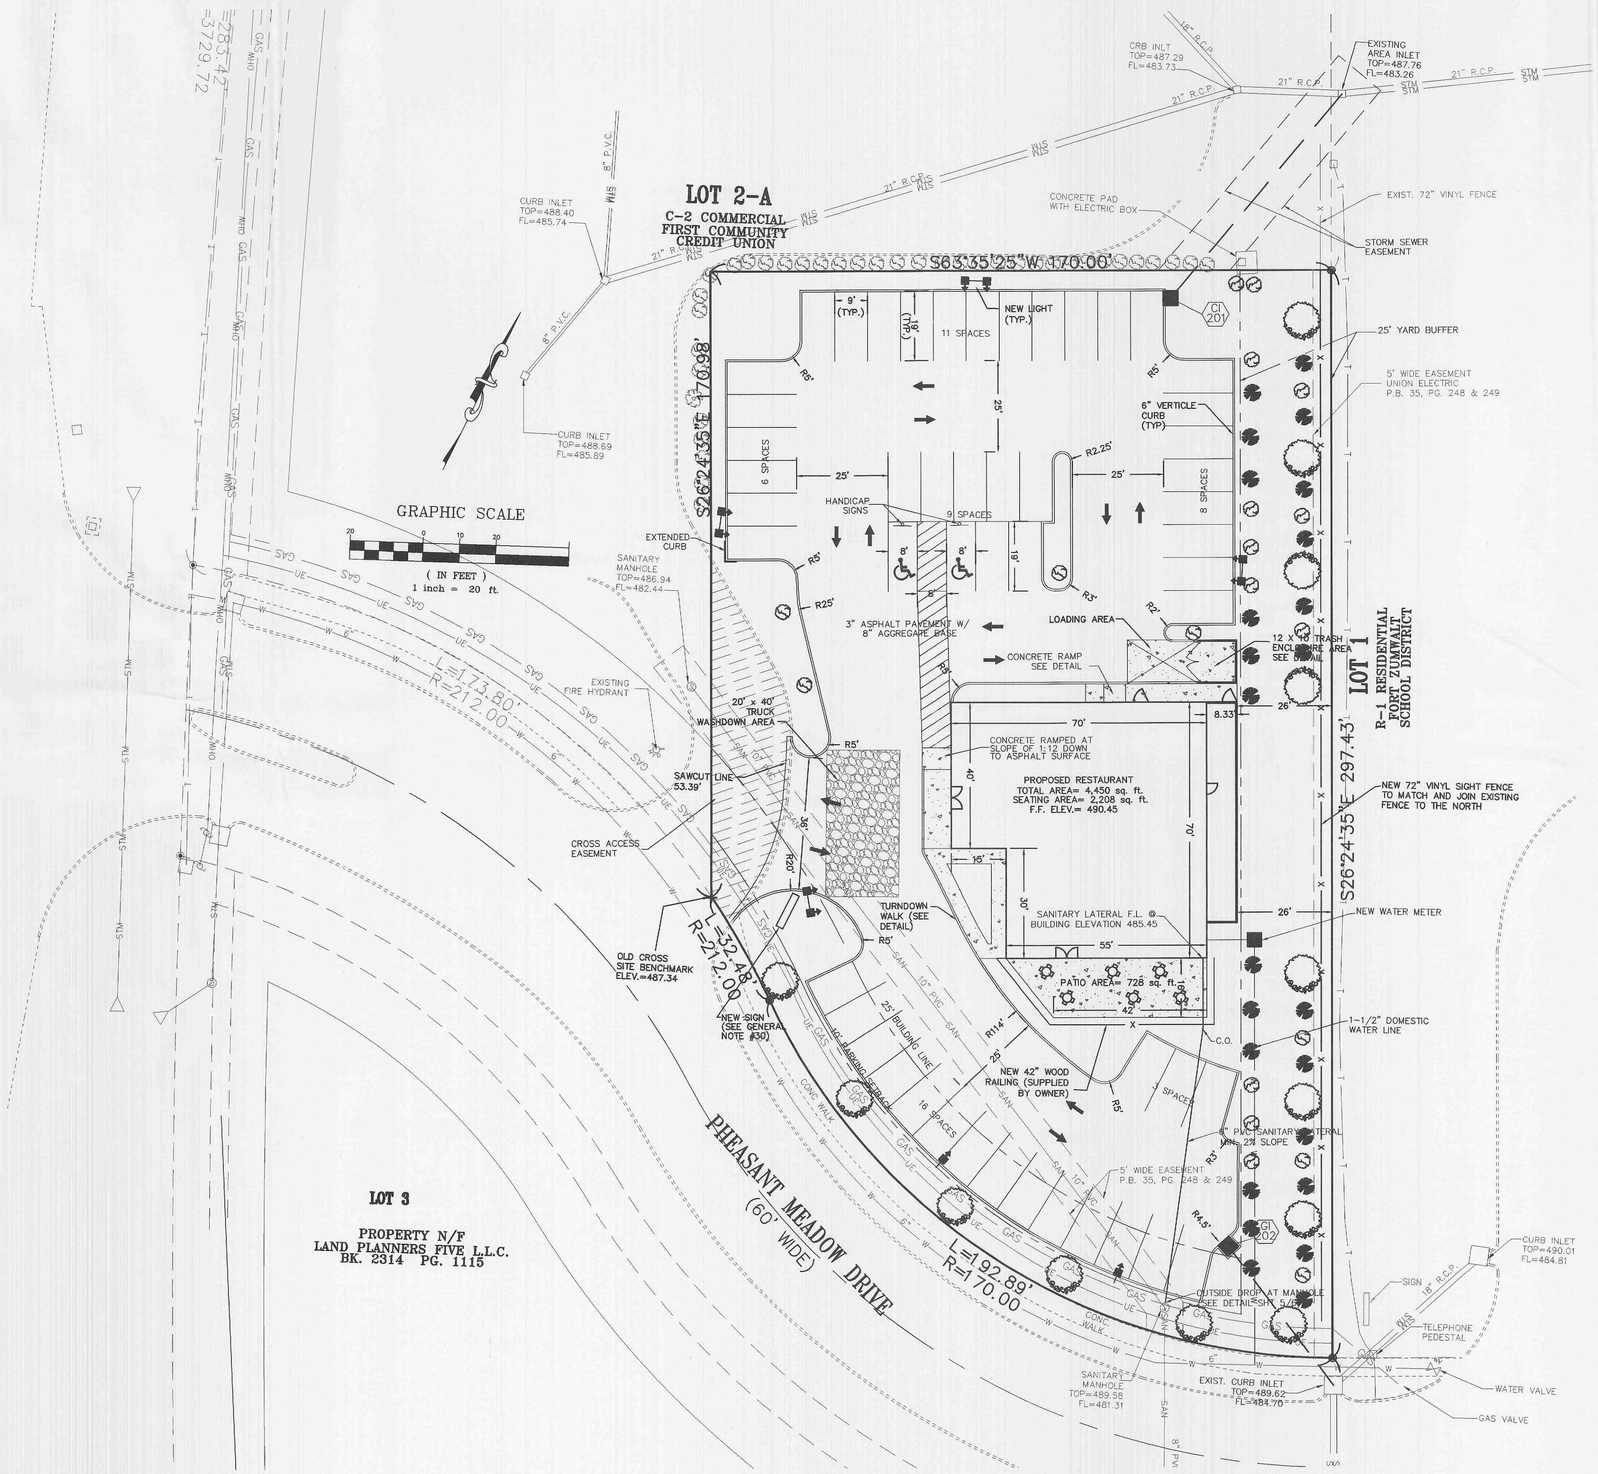

UNDERGROUND UTILITIES HAVE BEEN PLOTTED FROM AVAILABLE INFORMATION AND THEREFORE THEIR LOCATIONS SHALL BE CONSIDERED APPROXIMATE ONLY. THE VERIFACATION OF THE LOCATION OF ALL UNDERGROUND UTILITIES, EITHER SHOWN OR NOT SHOWN ON THESE PLANS SHALL BE THE RESPONSIBILITY OF THE CONTRACTOR, AND SHALL BE LOCATED PRIOR TO ANY GRADING OR CONSTRUCTION OF THE IMPROVEMENTS.