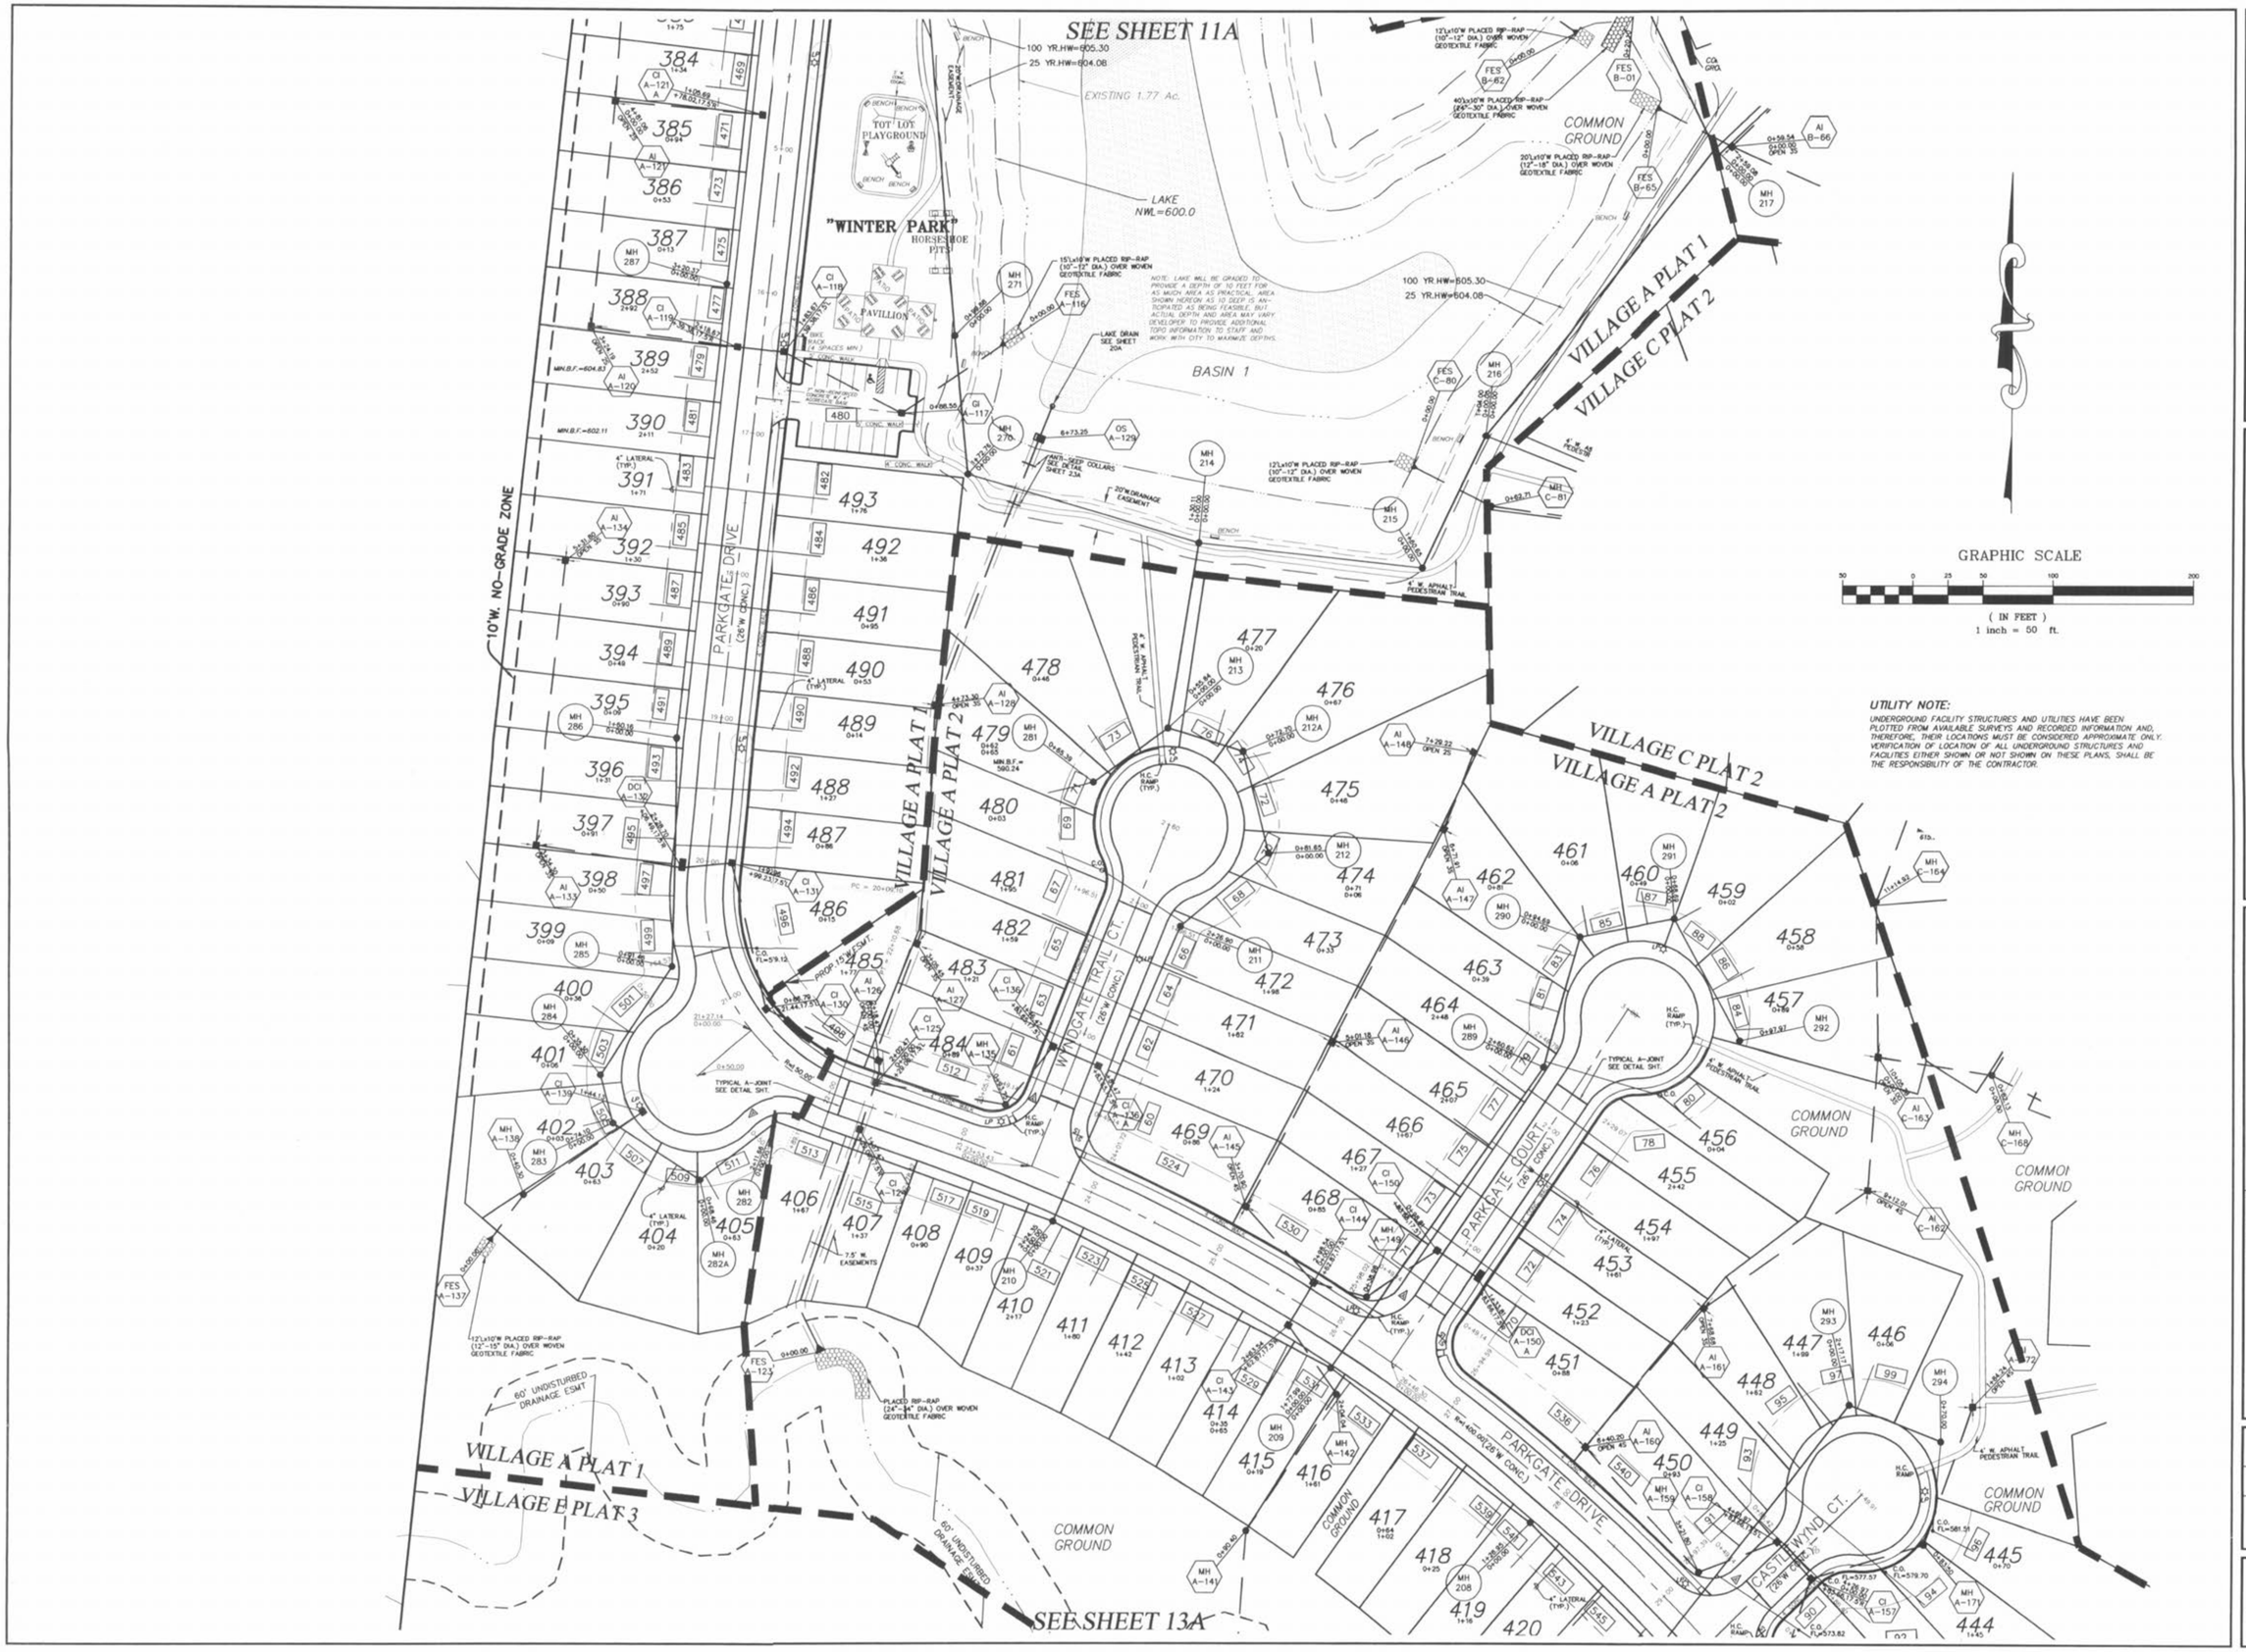

UTILITY NOTE:
UNDERGROUND FACILITY STRUCTURES AND UTILITIES HAVE BEEN PLOTTED FROM AVAILABLE SURVEYS AND RECORDED INFORMATION AND, THEREFORE, THEIR LOCATIONS MUST BE CONSIDERED APPROXIMATE ONLY. VERIFICATION OF LOCATION OF ALL UNDERGROUND STRUCTURES AND FACILITIES EITHER SHOWN OR NOT SHOWN ON THESE PLANS, SHALL BE THE RESPONSIBILITY OF THE CONTRACTOR.

PICKETT RAY & SILVER
CIVIL ENGINEERS
PLANNERS
LAND SURVEYORS
333 Mid Rivers Mall Drive
St. Peters, MO 63376
Phone (636) 397-1211
Fax (636) 397-1104

WYNDGATE
VILLAGE A
SITE PLAN

239 FOX HILL ROAD
ST. CHARLES, MO 63301
(636) 940-8977

Prepared For:
SUMMIT POINTE, L.C.

REVISIONS			
NO.	DATE		
1.	10/25/04	REVISED PER CITY	
2.	12/20/04	REVISED PER DCSD	
3.	2/23/05	REVISED PER DCSD	
4.	02/18/05	REVISED PER CITY OF O'FALLON	
5.	4/08/05	REVISED PER CITY & CLIENT	
6.	4/15/05	REVISED PER CITY	
7.	9/09/05	REVISED PER AMENITY PLAN	
8.	10/25/05	SURPLUS A-JOINTS ELIMINATED	
9.	04/18/06	REV. LOT LINES PER CLIENT	

ENGINEERS AUTHENTICATION
The responsibility for professional engineering liability on this project is hereby limited to the set of plans authenticated by the seal, signature, and date hereunder attached. Responsibility is disclaimed for all other engineering plans involved in this project and specifically excludes revisions after this date unless reauthenticated.

PICKETT, RAY & SILVER, INC

STATE OF MISSOURI
HAROLD J. BARTCH
NUMBER E-47751
REGISTERED PROFESSIONAL ENGINEER

DRAWN	DATE
JEE	6-29-04
CHECKED	DATE
DWD	6-29-04

PROJECT # 01267-SUP0.02R
TASK # 2 FIELD BOOK

WYNDGATE
VILLAGE A
SITE PLAN
SHEET 12A OF 174

© Copyright 2004 by Pickett, Ray & Silver Inc.