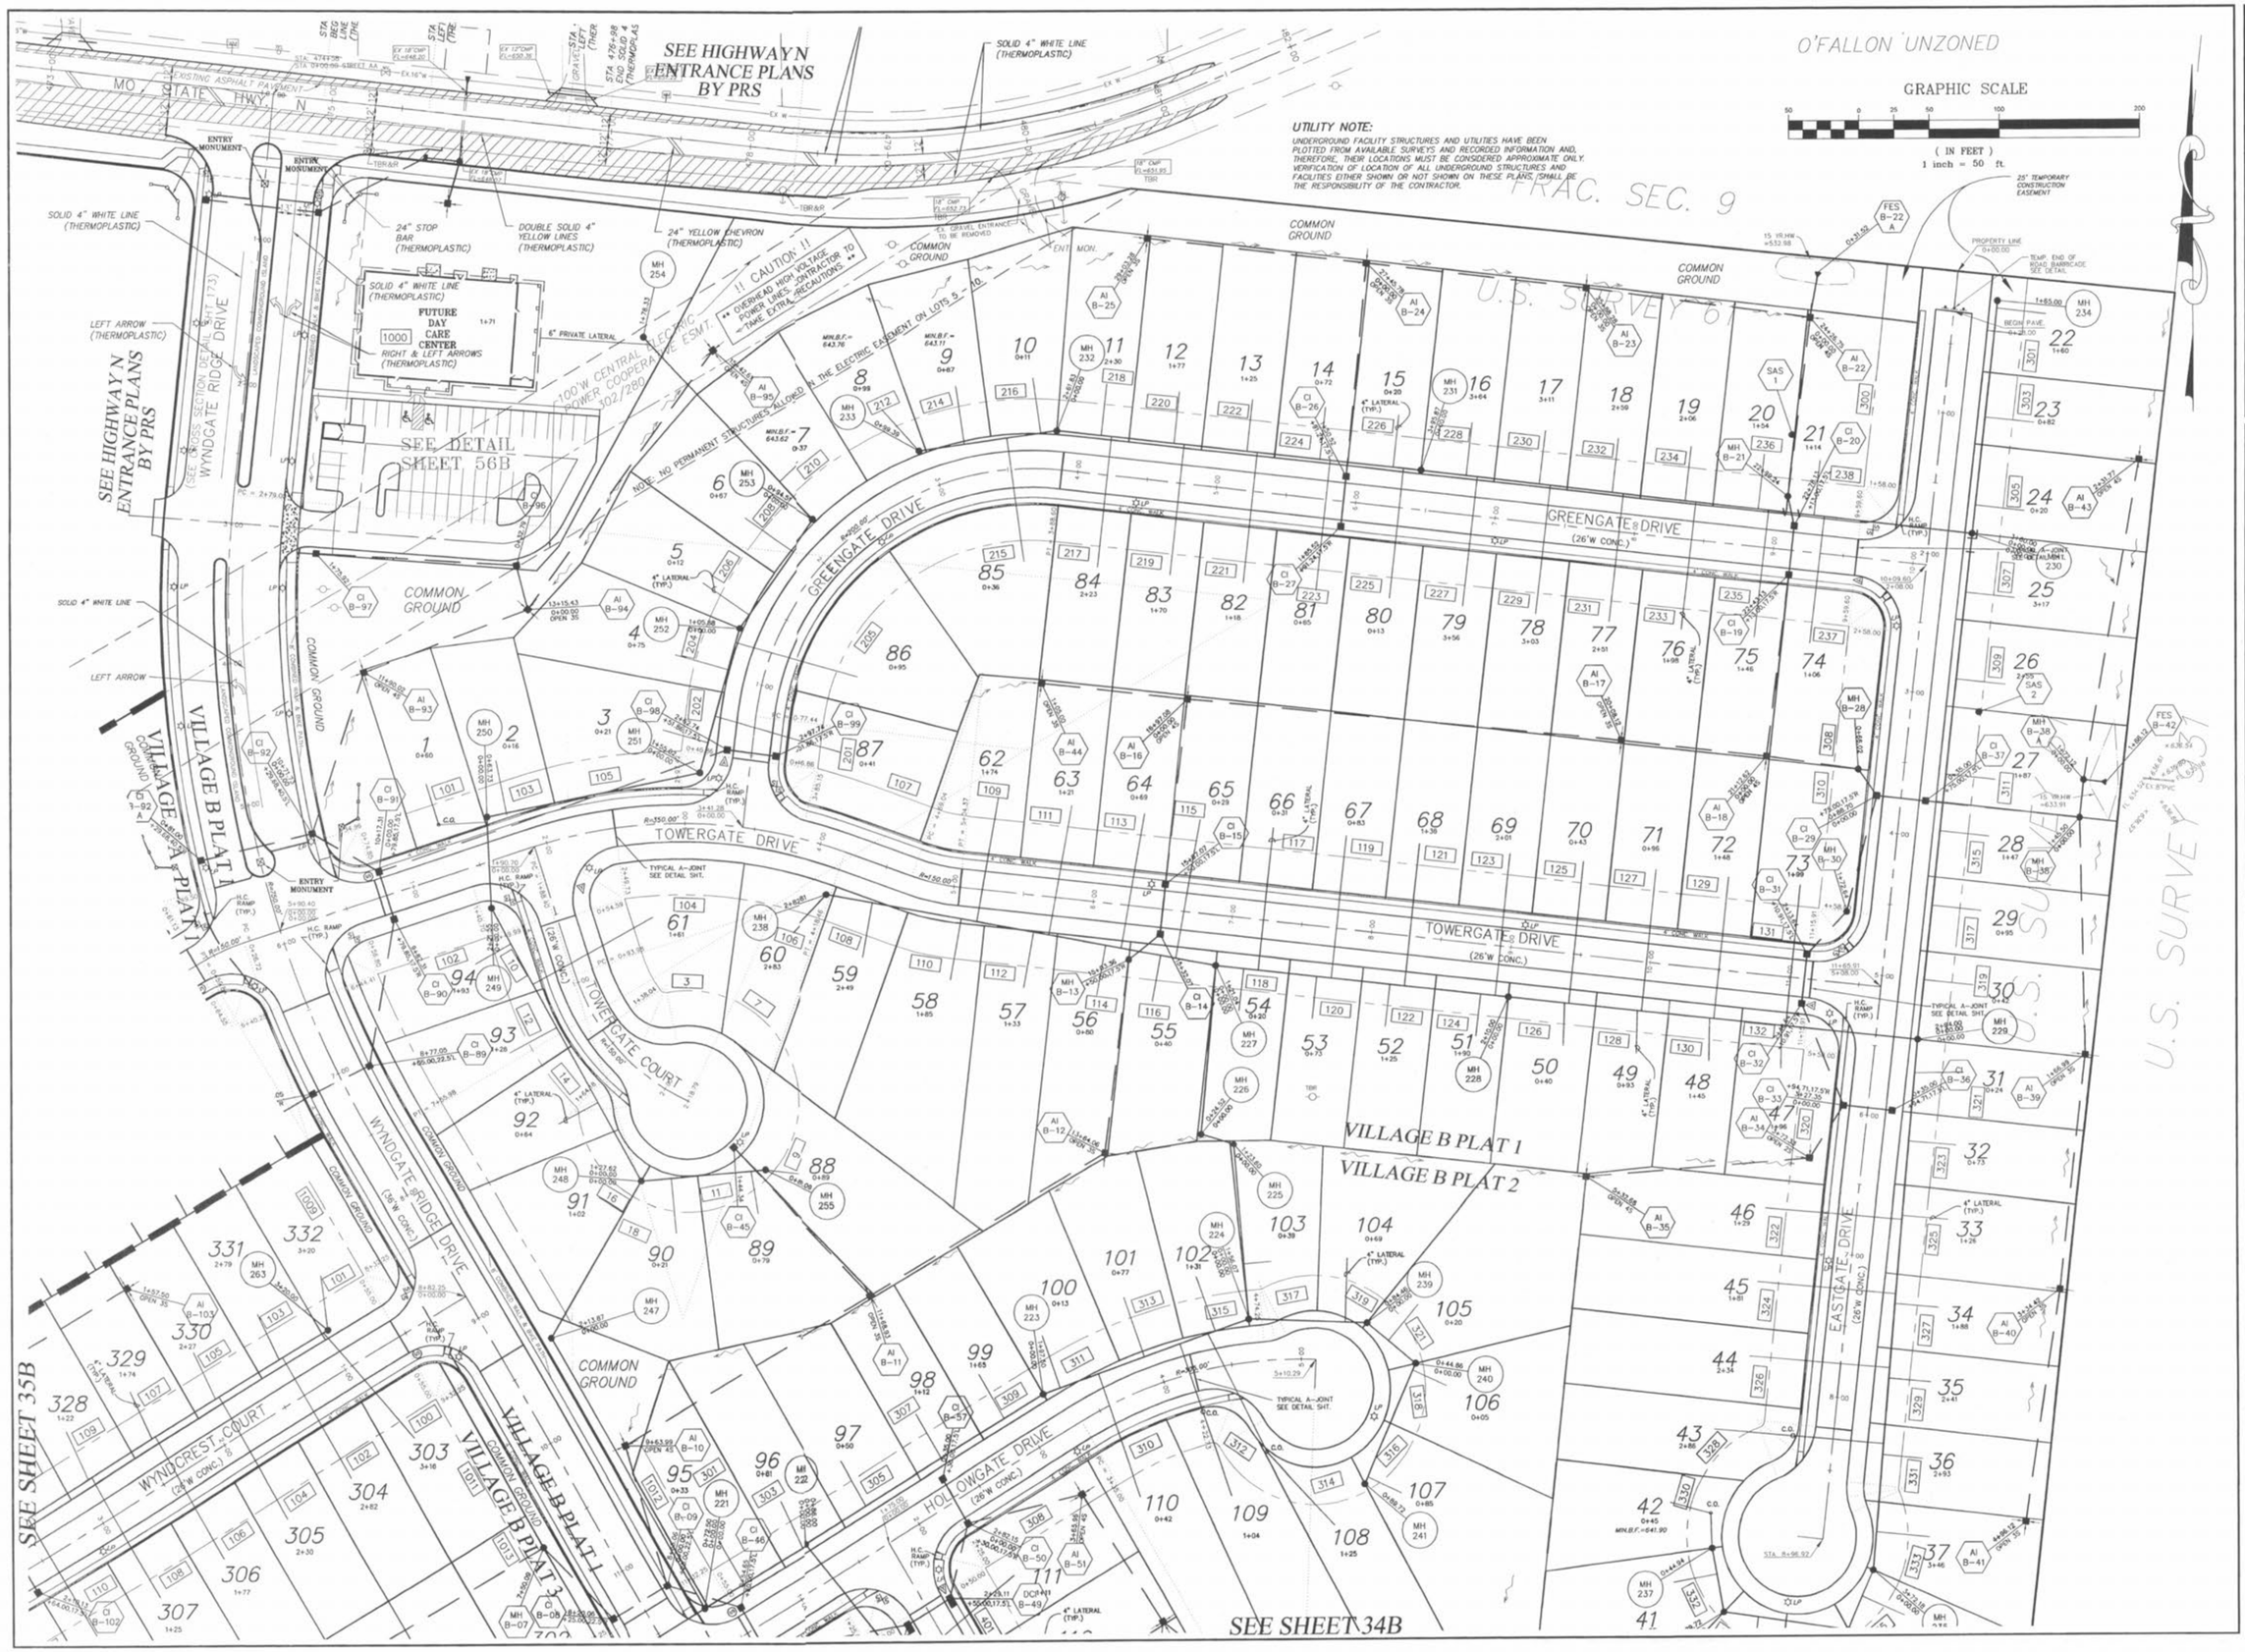

PICKETT RAY & SILVER

CIVIL ENGINEERS
PLANNERS
LAND SURVEYORS

333 Mid Rivers Mall Drive
St. Peters, MO 63376
Phone (636) 397-1211
Fax (636) 397-1104

WYNDGATE
VILLAGE B
SITE PLAN

239 FOX HILL ROAD
ST. CHARLES, MO 63301
(636) 940-8977

Prepared For:
SUMMIT POINTE, L.C.

REVISIONS		
NO.	DATE	
1	10/25/04	REVISED PER CITY
3	12/20/04	REVISED PER DCSD
4	02/03/05	REVISED PER DCSD
6	02/18/05	REVISED PER CITY OF O'FALLON
9	4/08/05	REVISED PER CITY & CLIENT
10	4/13/05	REVISED PER CITY
16	9/09/05	REVISED PER AMENITY PLAN
18	10/28/05	SURPLUS A-JOINTS ELIMINATED

ENGINEERS AUTHENTICATION
The responsibility for professional engineering liability on this project is hereby limited to the set of plans authenticated by the seal, signature, and date hereunder attached. Responsibility is disclaimed for all other engineering plans involved in this project and specifically excludes revisions after this date unless reauthenticated.

PICKETT, RAY & SILVER, INC
STATE OF MISSOURI
ELMER ANDREW DWOSKIN
NUMBER: E-16146
REGISTERED PROFESSIONAL ENGINEER
11/06

DRAWN JEE	DATE 6-29-04
CHECKED DWD	DATE 6-29-04
PROJECT # 01267-SUPO.02R	
TASK # 2	FIELD BOOK

WYNDGATE
VILLAGE B
SITE PLAN

SHEET 33B OF 174

© Copyright 2004 by Pickett, Ray & Silver Inc.