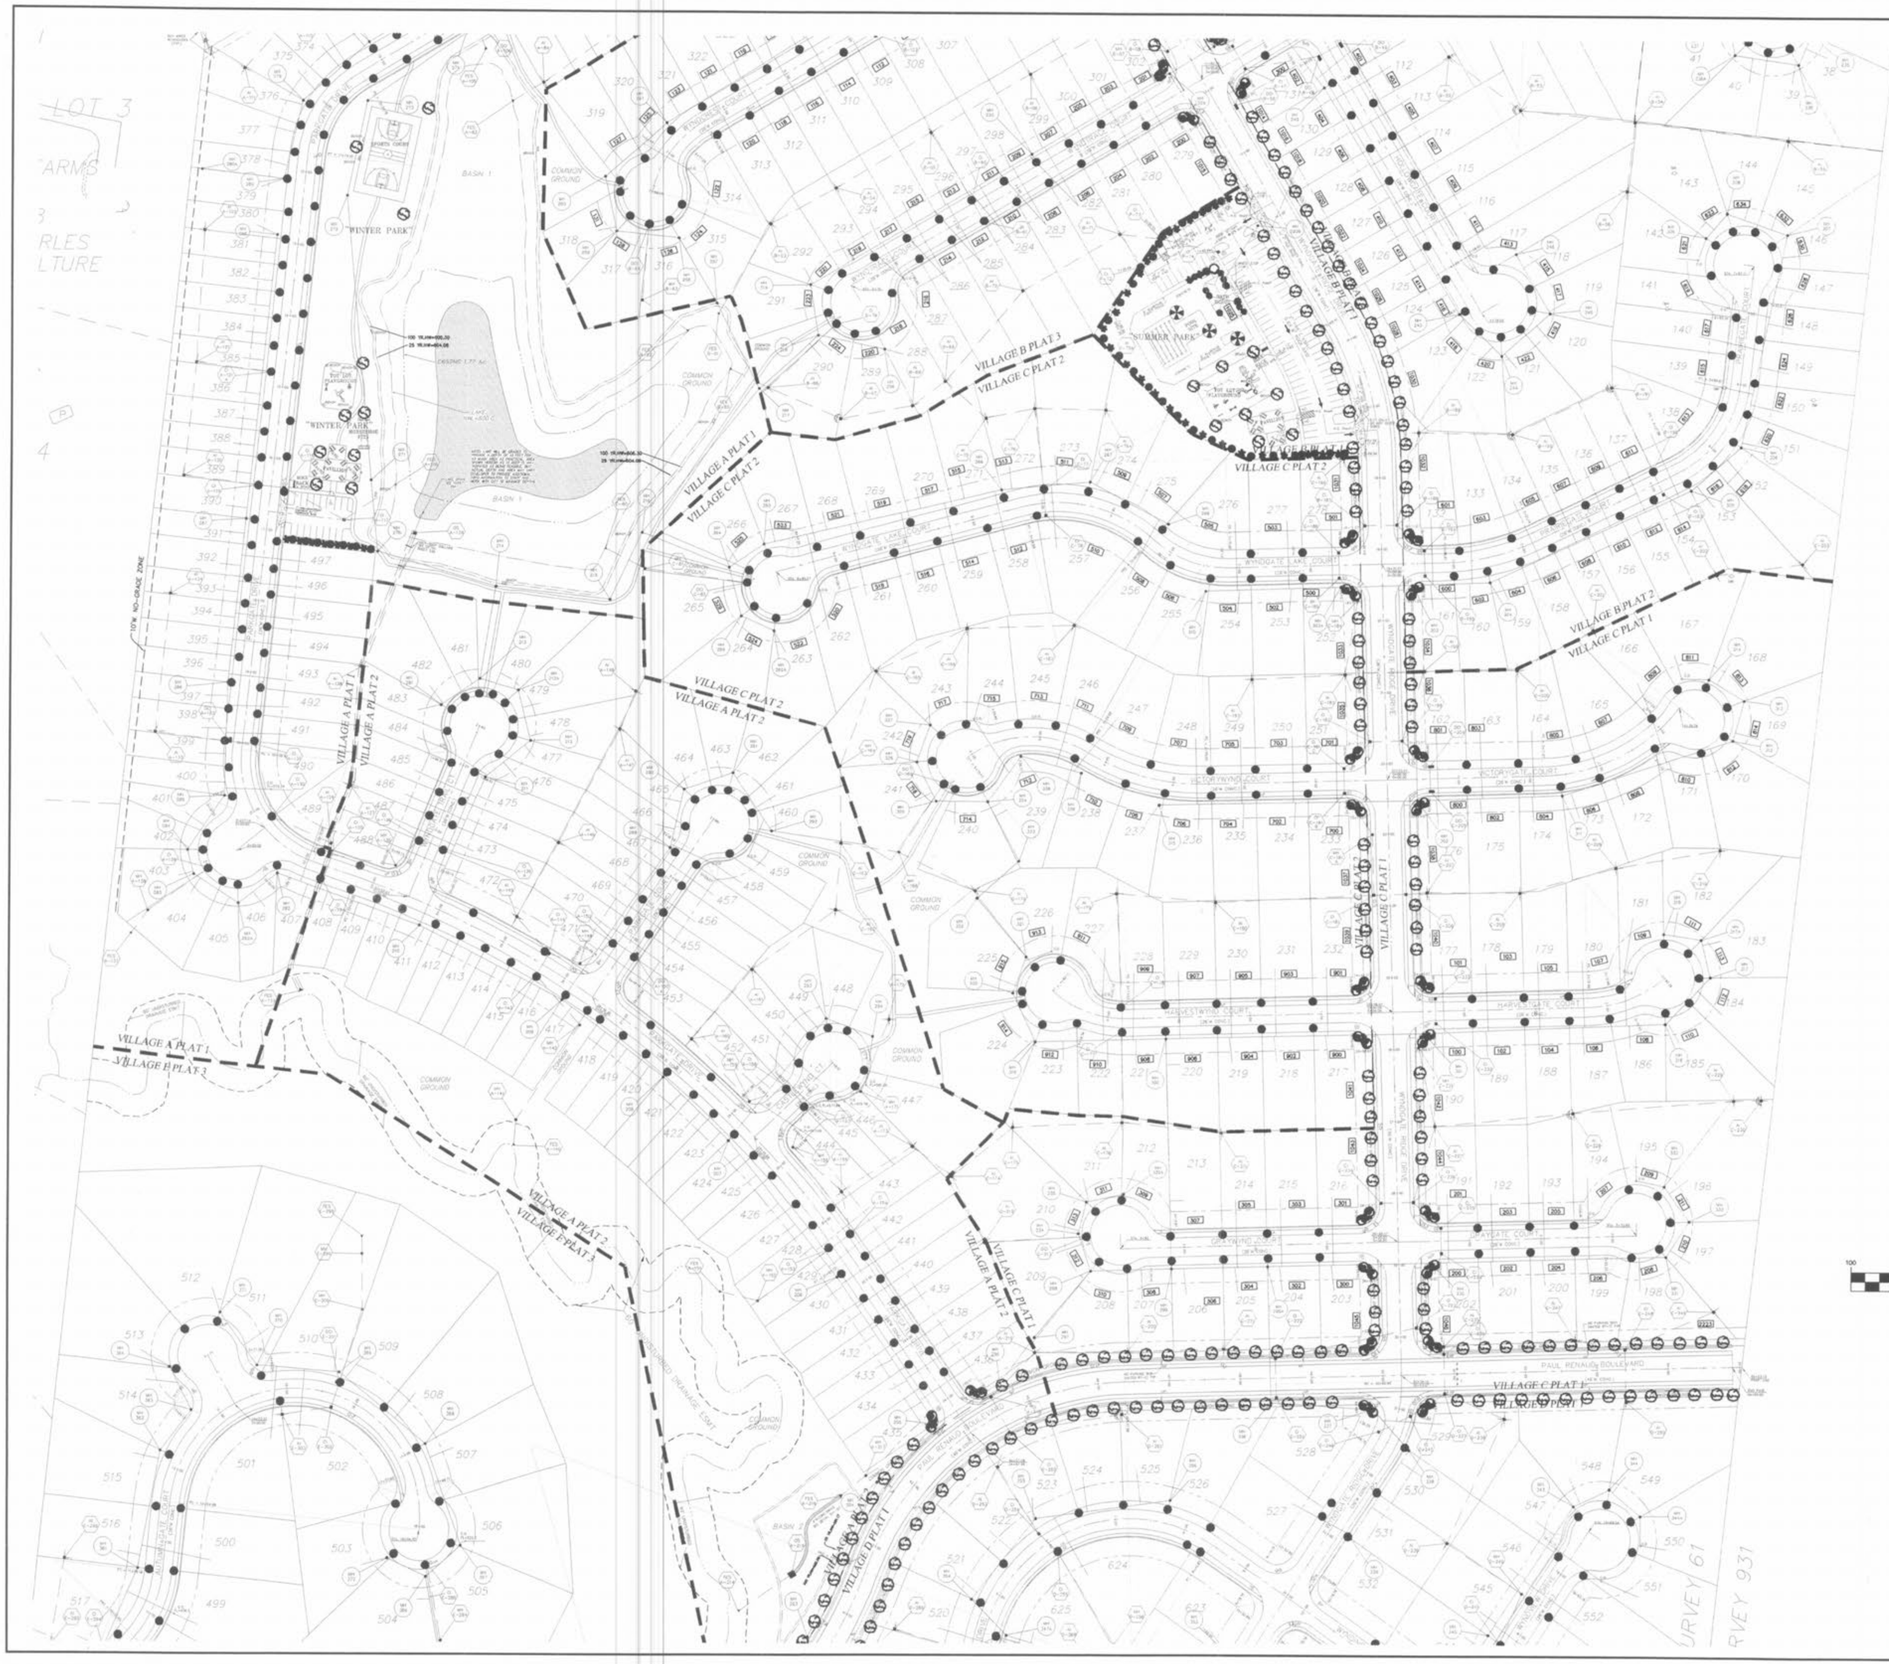

LEGEND

STREET TREES

LANDSCAPING TO CONFORM TO CITY OF O'FALLON LANSCAPE ORDINANCE

UTILITY NOTE:

UNDERGROUND FACILITY STRUCTURES AND UTILITIES HAVE BEEN PLOTTED FROM AVAILABLE SURVEYS AND RECORDED INFORMATION AND, THEREFORE, THEIR LOCATIONS MUST BE CONSIDERED APPROXIMATE ONLY. VERIFICATION OF LOCATION OF ALL UNDERGROUND STRUCTURES AND FACILITIES EITHER SHOWN OR NOT SHOWN ON THESE PLANS, SHALL BE THE RESPONSIBILITY OF THE CONTRACTOR.

GRAPHIC SCALE

100 0 50 100 200 400

(IN FEET)
1 inch = 100 ft.

N/F
JoANN M. GRIFFITH TRUST
GARY E. KOPADT TRUST
2354/724
O'FALLON UNZONED

PICKETT RAY & SILVER

CIVIL ENGINEERS
PLANNERS
LAND SURVEYORS

333 Mid Rivers Mall Drive
St. Peters, MO 63376
Phone (636) 397-1211
Fax (636) 397-1104

WYNDGATE
VILLAGE C
LANDSCAPING PLAN

Prepared For:
SUMMIT POINTE, L.C.

239 FOX HILL ROAD
ST. CHARLES, MO 63301
(636) 940-8977

REVISIONS

NO	DATE	
1	10/25/04	REVISED PER CITY
6	02/18/05	REVISED PER CITY OF O'FALLON
10	4/13/05	REVISED PER CITY
16	9/09/05	REVISED PER AMENITY PLAN

ENGINEERS AUTHENTICATION

The responsibility for professional engineering liability on this project is hereby limited to the set of plans authenticated by the seal, signature, and date hereunder attached. Responsibility is disclaimed for all other engineering/plans involved in this project and specifically excludes revisions after this date unless reauthenticated.

PICKETT, RAY & SILVER, INC

STATE OF MISSOURI
HAROLD J. BARVCH
NUMBER E-17751
REGISTERED PROFESSIONAL ENGINEER

DRAWN	DATE
JEE	6-29-04
CHECKED	DATE
DWD	6-29-04

PROJECT # 01267-SUP0.02R
TASK # 2 FIELD BOOK

WYNDGATE
VILLAGE C
LANDSCAPING PLAN

SHEET 73C OF 174

© Copyright 2004 by Pickett, Ray & Silver Inc.

\\3serverprs\Projects\01267\dwg\01267-PLAN SHEE IS VILLAGE C.dwg, 9/9/2005 4:01:18 PM, NICK