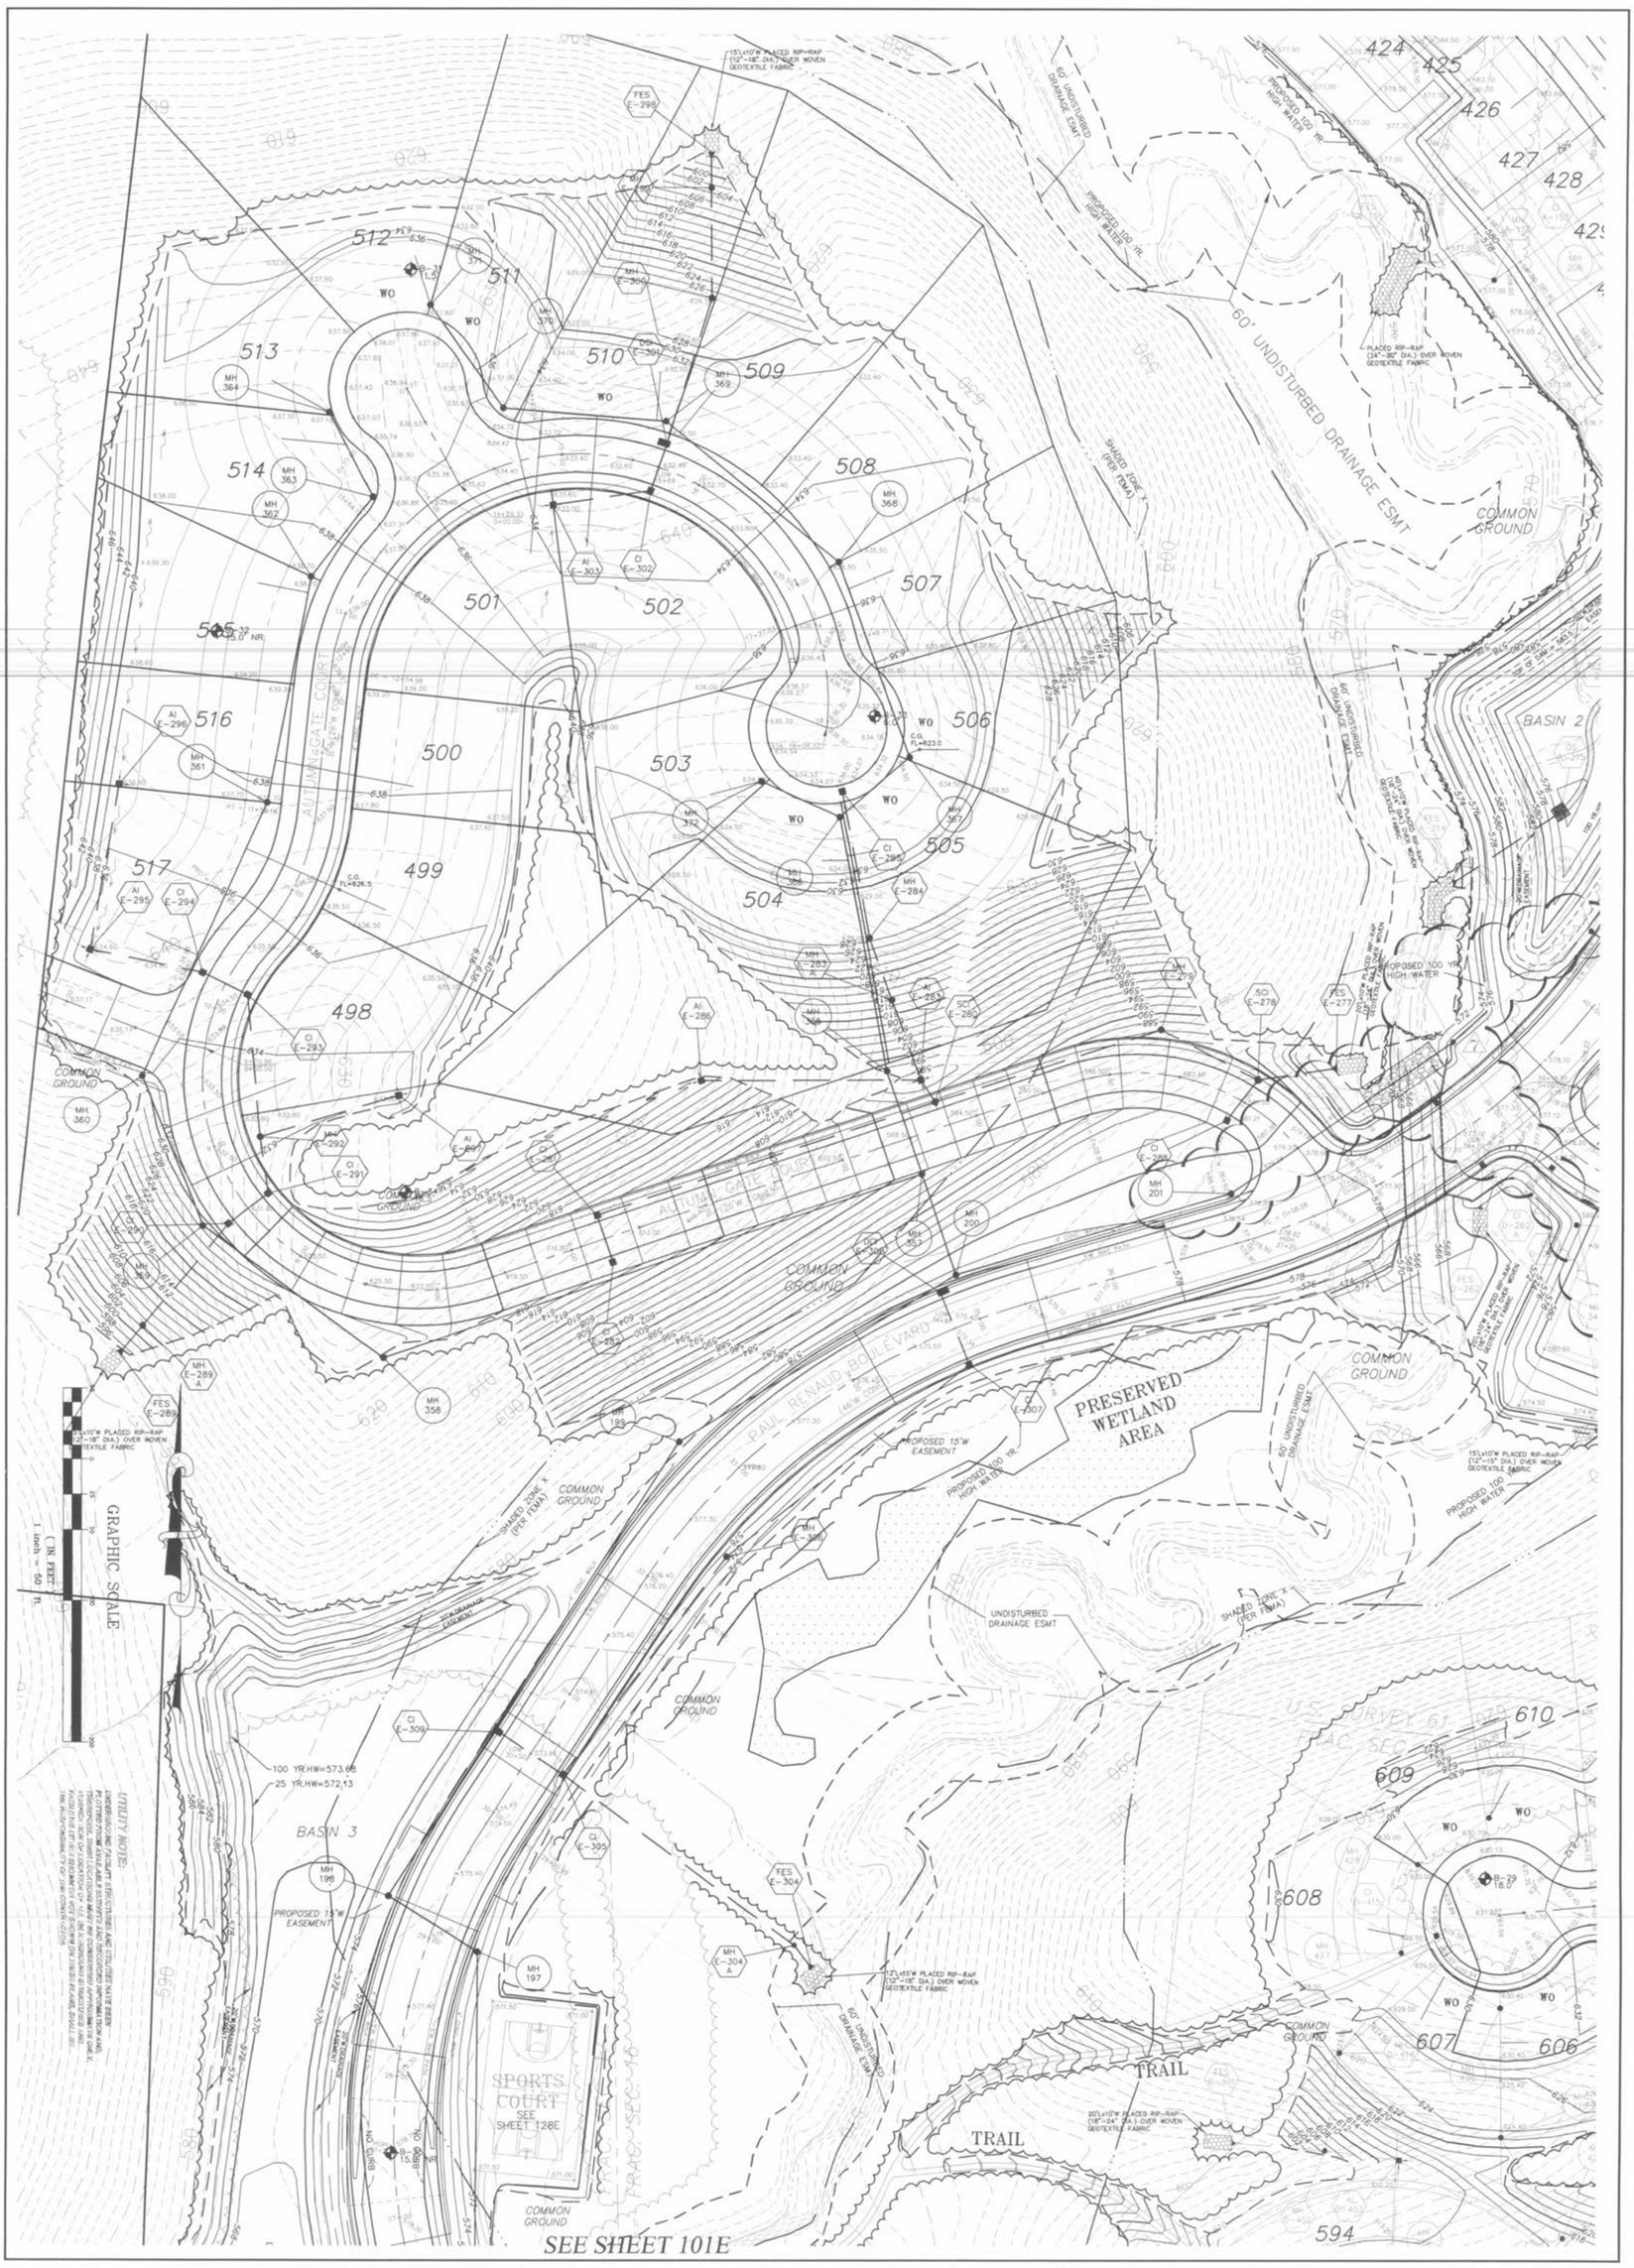

UTILITY NOTE:
UNDERGROUND FACILITY (PRIVATE/REC AND UTILITIES) HAVE BEEN PLOTTED FROM AVAILABLE SURVEYS AND PROVIDED INFORMATION AND ARE APPROXIMATE. THE CONTRACTOR SHALL VERIFY THE LOCATION OF ALL UNDERGROUND FACILITIES PRIOR TO CONSTRUCTION. IT IS ALSO THE RESPONSIBILITY OF THE CONTRACTOR TO DETERMINE THE ACTUAL LOCATION OF ALL UNDERGROUND FACILITIES WHICH MAY INTERFERE WITH THE PROPOSED IMPROVEMENTS.

© Copyright 2004 by Pickett, Ray & Silver Inc.

WYNDGATE
VILLAGE E
GRADING PLAN
SHEET 100E OF 174

DRAWN JEE	DATE 6-29-04
CHECKED DWD	DATE 6-29-04
PROJECT # 01267-SUPO.02R	
TASK # 2	FIELD BOOK

ENGINEERS AUTHENTICATION
The original signature and seal of the professional engineering liability on this project, authenticated by his seal, is the only plans authenticated by the seal of plans and data hereunder attached. Notwithstanding, the attached electronic or other engineering plans involved in this project, offer no warranties, representations or guarantees of any kind, either expressed or implied, to any other parties who may use or rely upon the information contained in the attached electronic or other engineering plans involved in this project, after the date when such plans are reproduced or retransmitted.
PICKETT, RAY & SILVER, INC

REVISIONS

NO.	DATE	
1	10/25/04	REVISED PER CITY
3	12/20/04	REVISED PER DCSD
6	02/18/05	REVISED PER CITY OF O'FALLON
7	03/08/05	MOVE MH 202 PER CLIENT
9	4/08/05	REVISED PER CITY & CLIENT

WYNDGATE
VILLAGE E
GRADING PLAN

Prepared For:
SUMMIT POINTE, L.C.
239 FOX HILL ROAD
ST. CHARLES, MO 63301
(636) 940-8977

PICKETT RAY & SILVER
CIVIL ENGINEERS
PLANNERS
LAND SURVEYORS
333 Mid Rivers Mall Drive
St. Peters, MO 63376
Phone (636) 397-1211
Fax (636) 397-1104