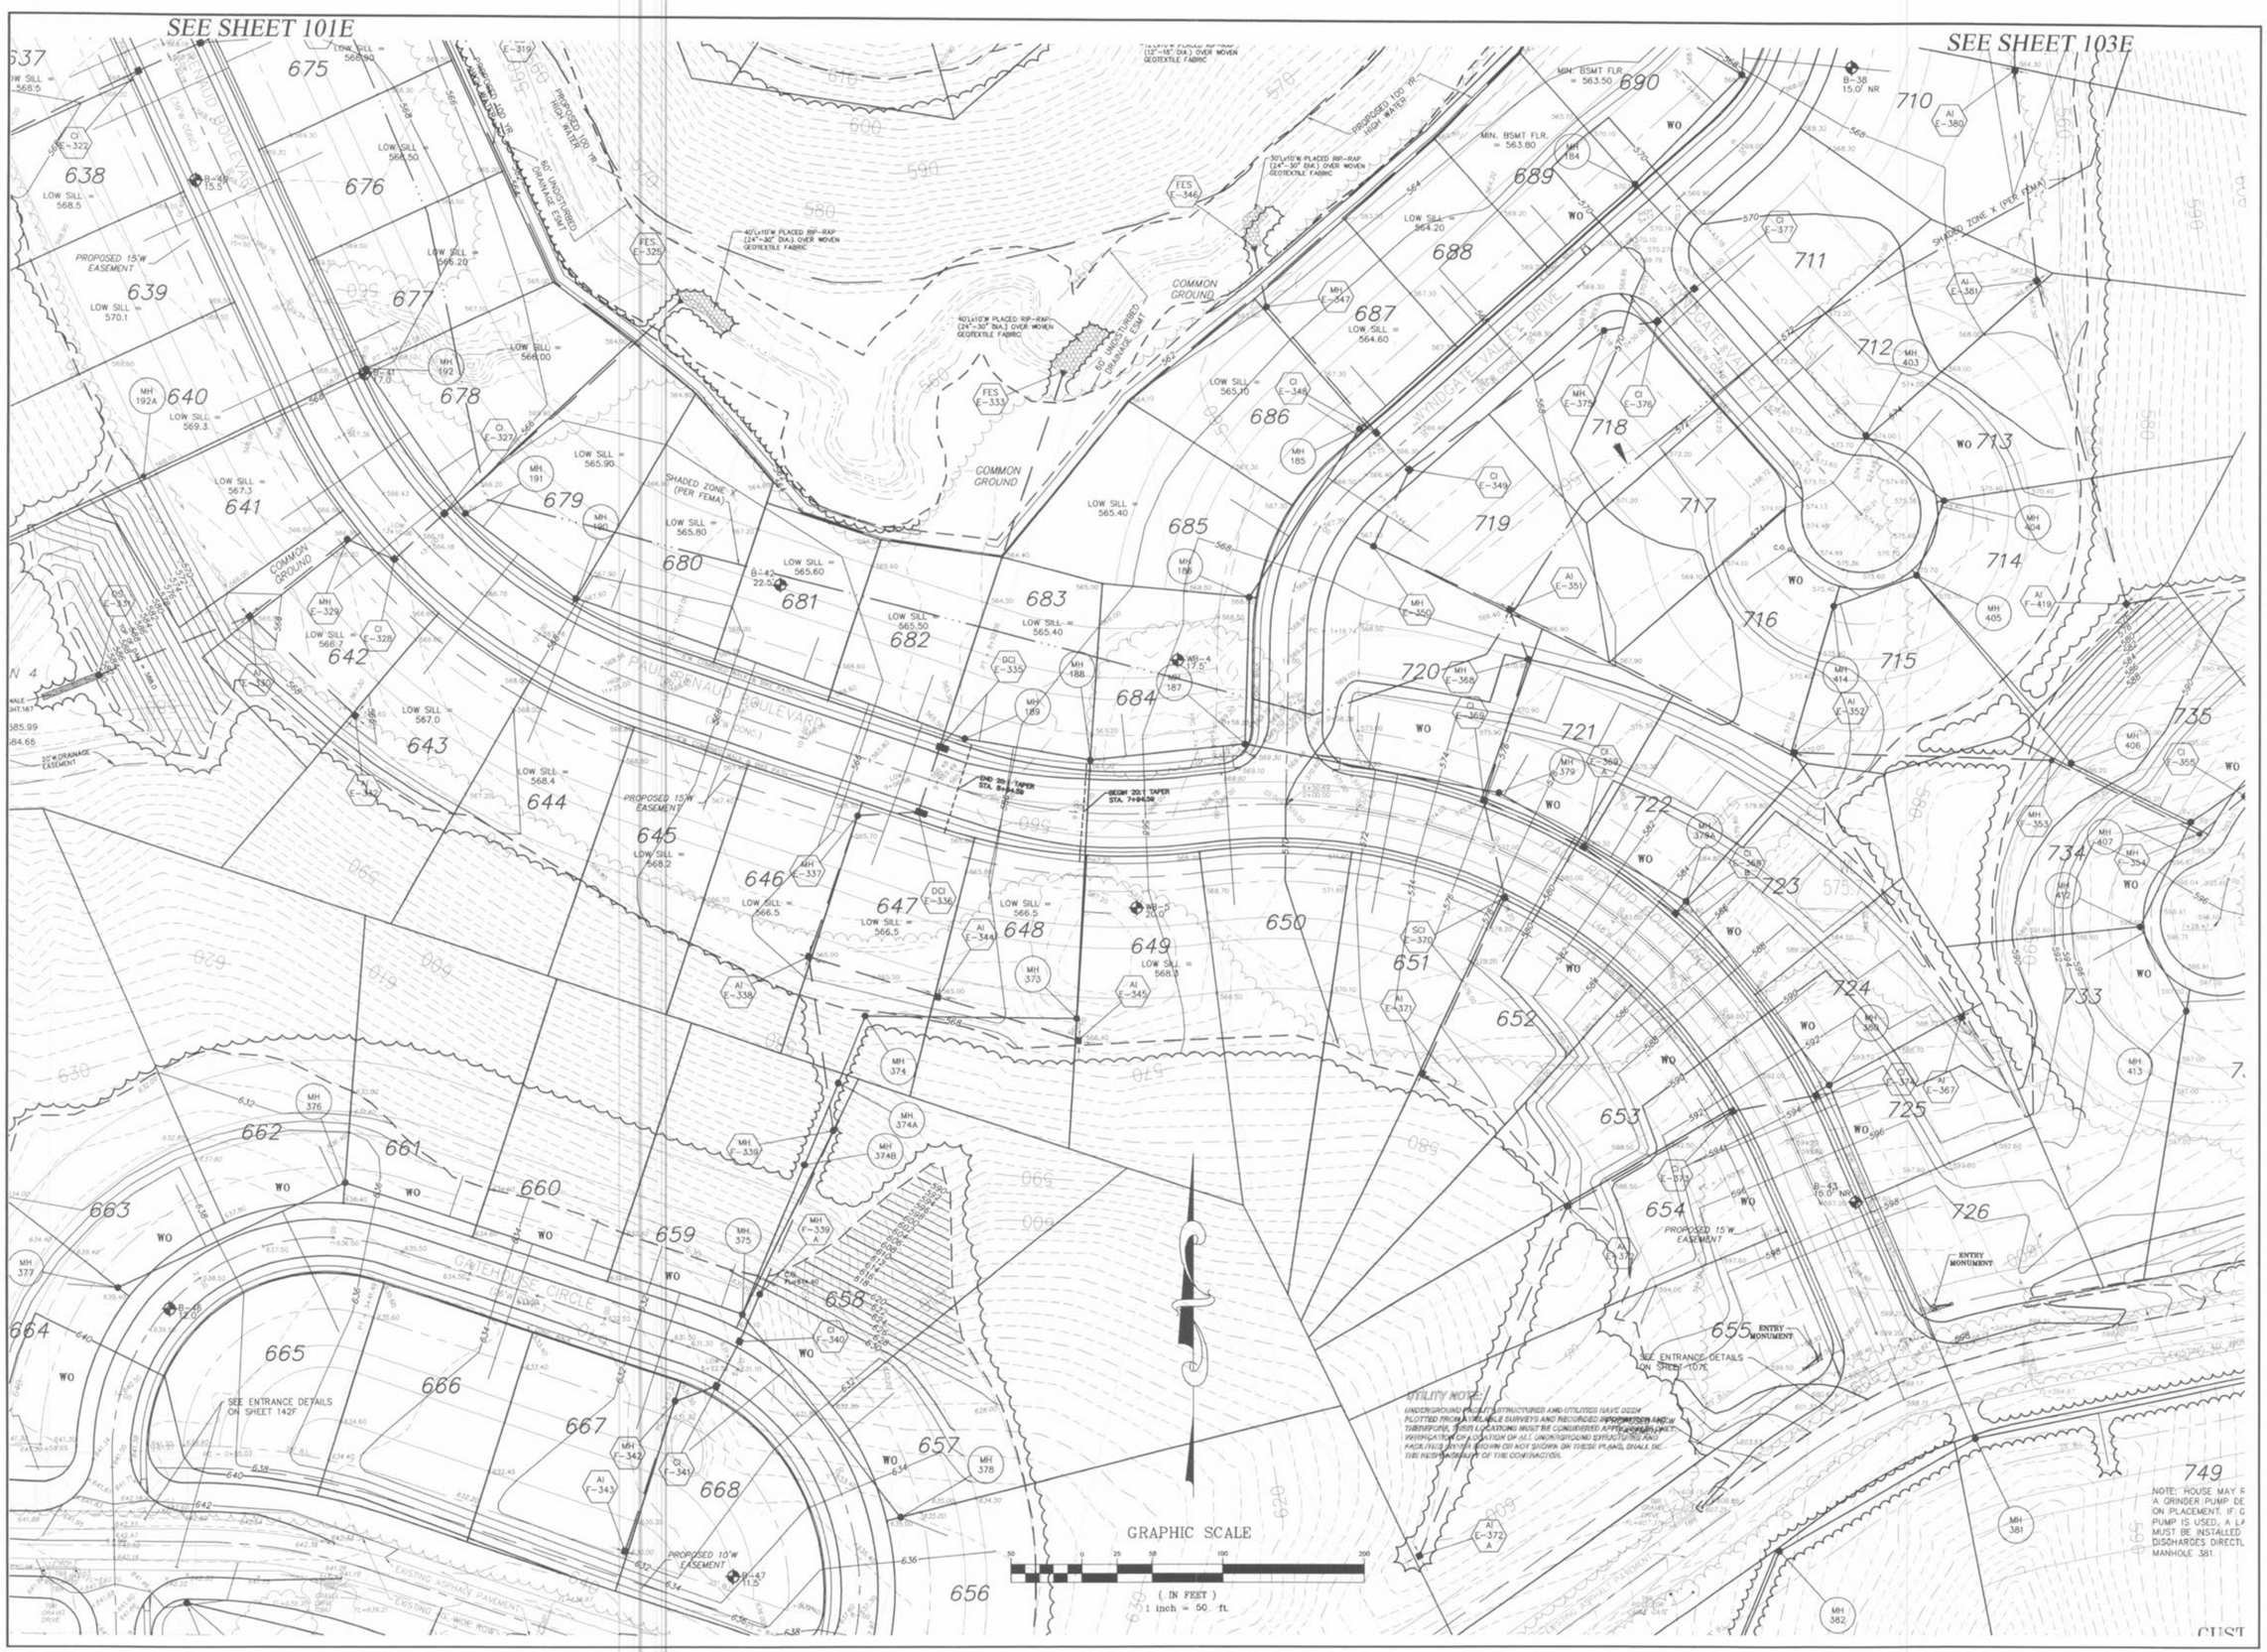

PICKETT RAY & SILVER

CIVIL ENGINEERS
PLANNERS
LAND SURVEYORS

333 Mid Rivers Mall Drive
St. Peters, MO 63376
Phone (636) 397-1211
Fax (636) 397-1104

WYNDGATE
VILLAGE E
GRADING PLAN

Prepared For:
SUMMIT POINTE, L.C.

239 FOX HILL ROAD
ST. CHARLES, MO 63301
(636) 940-8977

REVISIONS		
NO.	DATE	
1	10/25/04	REVISED PER CITY
3	12/20/04	REVISED PER DCSD
6	02/18/05	REVISED PER CITY OF O'FALLON
9	4/08/05	REVISED PER CITY & CLIENT
10	4/13/05	REVISED PER CITY
15	9/09/05	REVISED PER AMENITY

ENGINEERS AUTHENTICATION
The responsibility for professional engineering liability on this project is hereby limited to the set of plans authenticated by the seal, signature, and date hereunder attached.
Responsibility is disclaimed for all other engineering plans involved in this project and specifically excludes revisions after this date unless reauthenticated.

PICKETT, RAY & SILVER, INC

STATE OF MISSOURI
HAROLD J. BARTCH
NUMBER E-17751
REGISTERED PROFESSIONAL ENGINEER

DRAWN	DATE
JEE	6-29-04
CHECKED	DATE
DWD	6-29-04

PROJECT # 01267-SUP0.02R
TASK # 2 FIELD BOOK

WYNDGATE
VILLAGE E
GRADING PLAN
SHEET 102E OF 174

© Copyright 2004 by Pickett, Ray & Silver Inc.

\\3serverprs\Projects\01267\dwg\01267-PLAN SHEETS VILLAGE E.dwg, 9/12/2005 8:38:09 AM, NICK