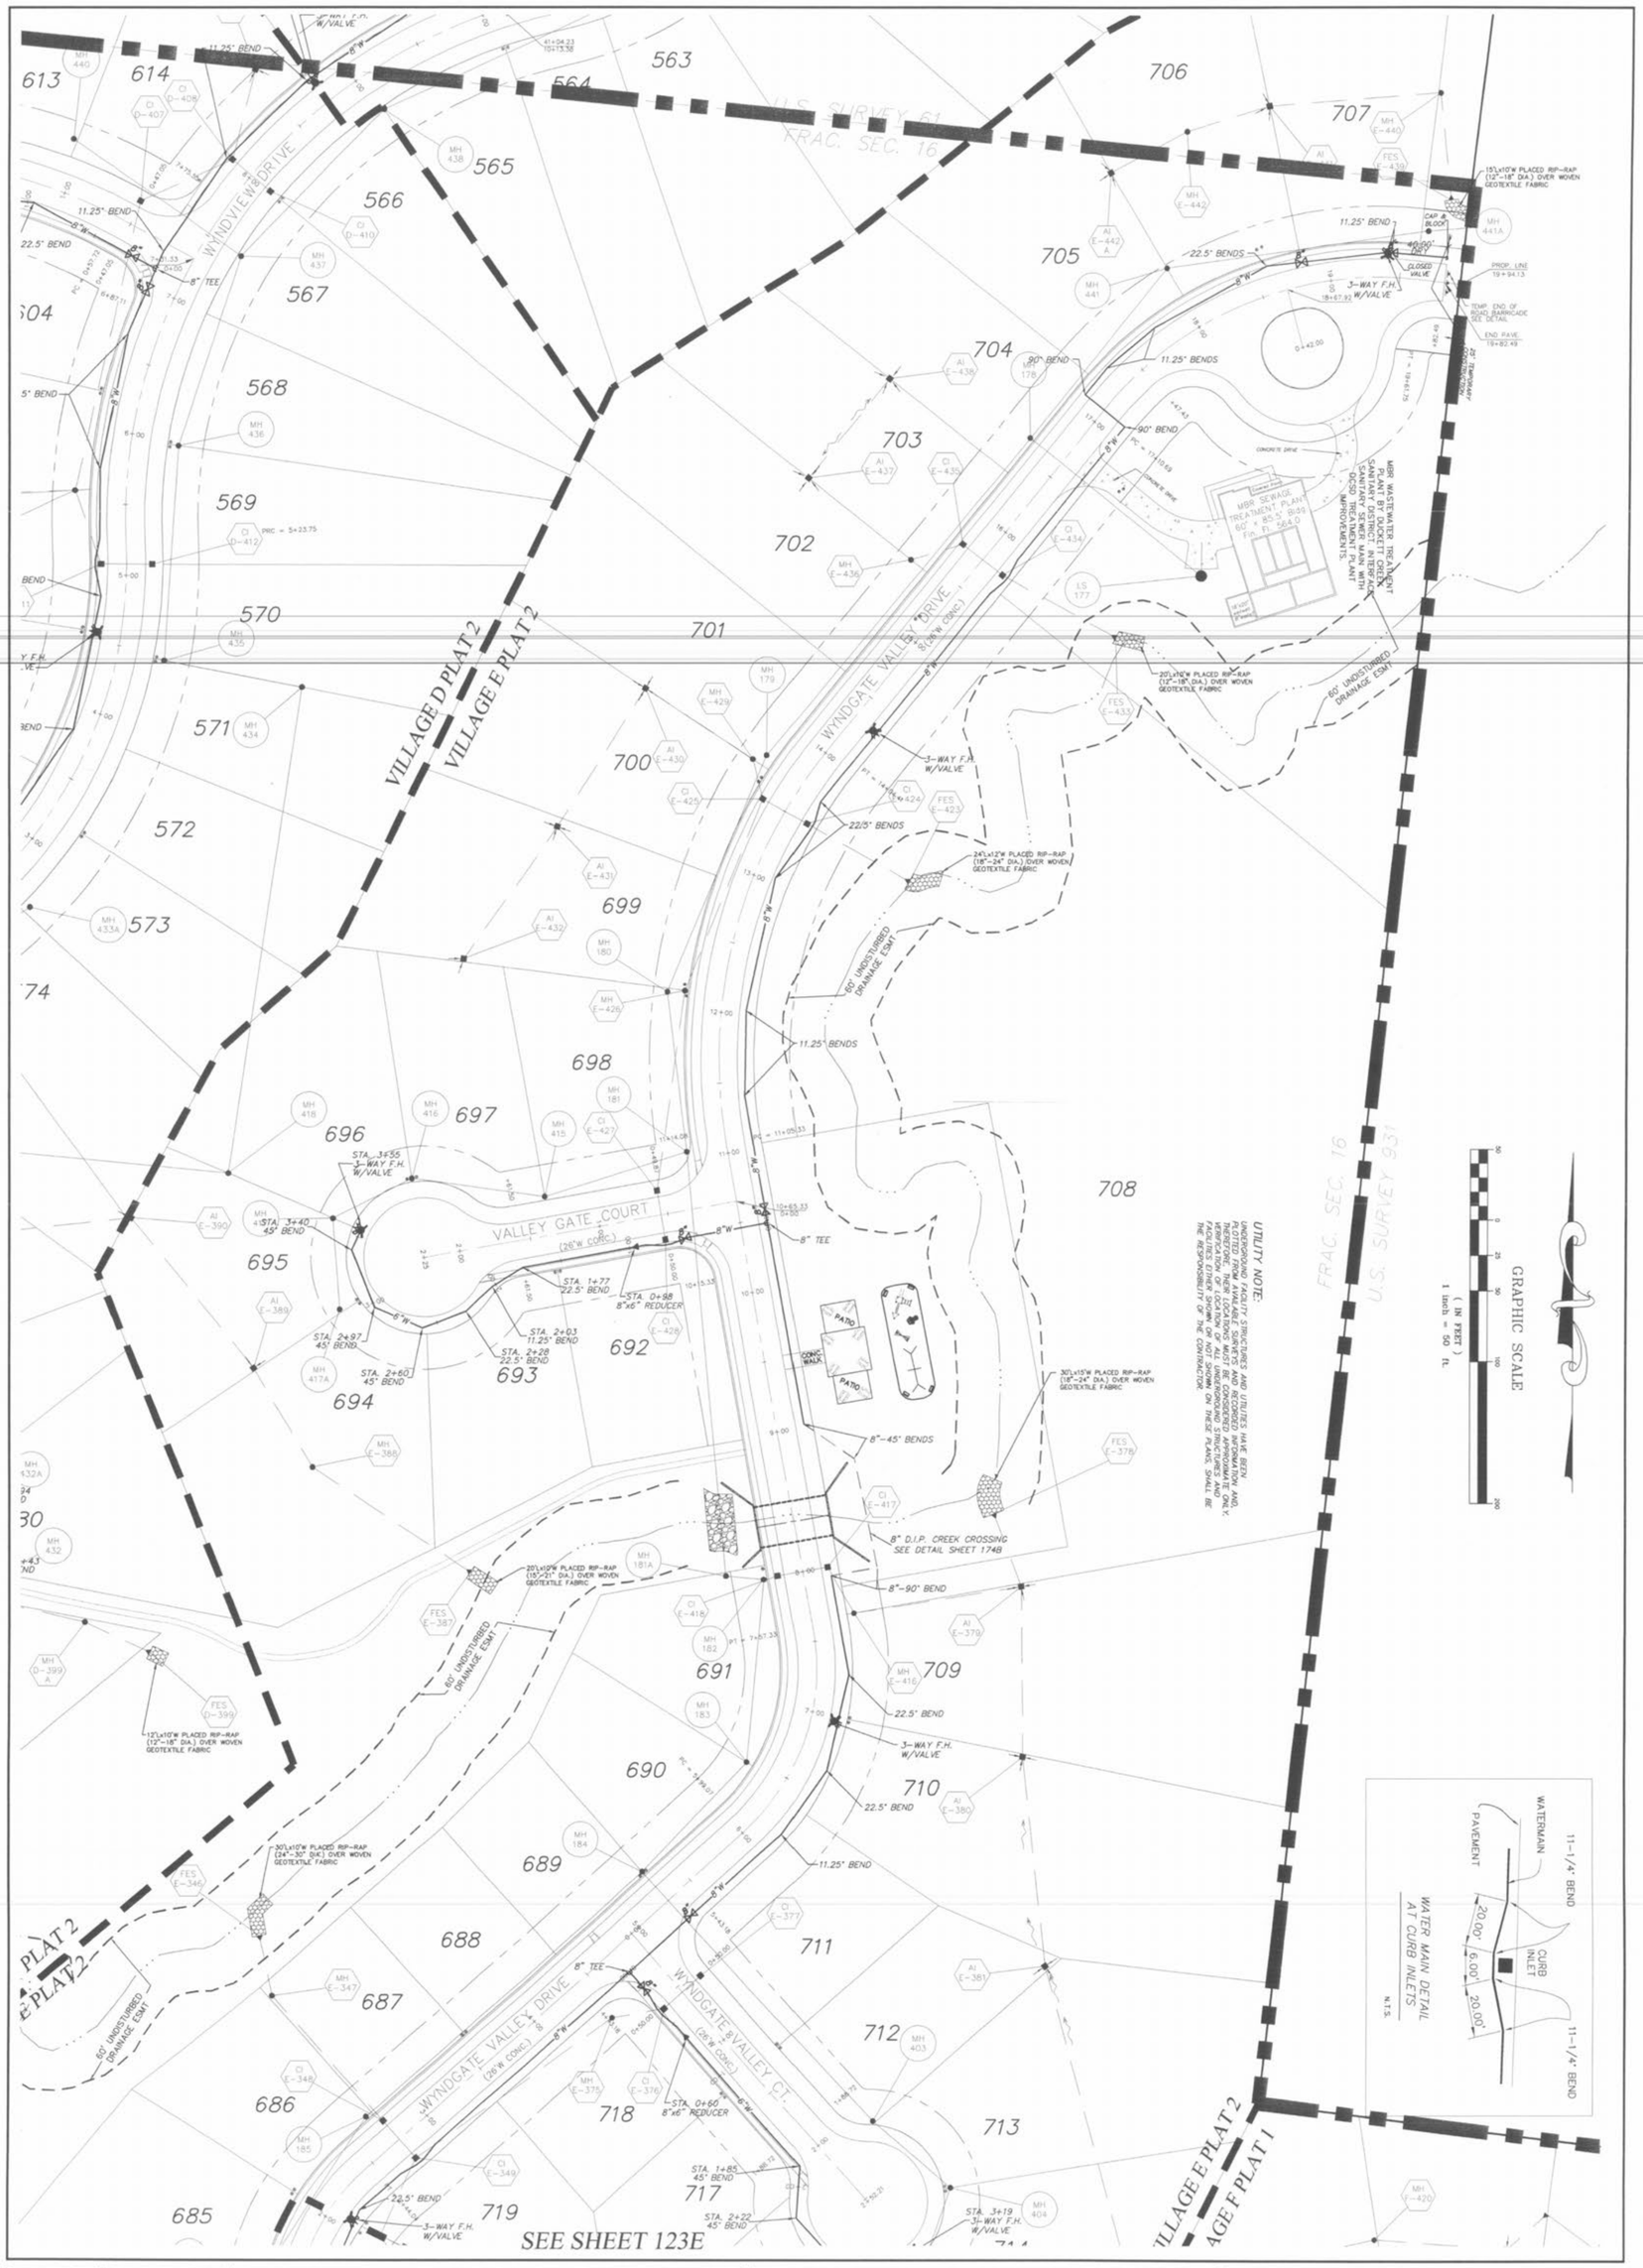

REVISIONS		
NO.	DATE	
1	10/25/04	REVISED PER CITY
2	12/09/04	REVISED PER PWSD #2
3	01/20/05	REVISED PER PWSD #2
6	02/18/05	REVISED PER CITY OF O'FALLON
4	03/25/05	REVISED PER PWSD #2

ENGINEERS AUTHENTICATION

The engineer responsible for this professional engineering liability on this project is hereby limited to the set of plans and data hereunder attached, and any significant other engineering plans involved in this project and specifically excludes all other plans, specifications, data, letters, reproducibles, etc.

PICKETT, RAY & SILVER, INC.

REGISTERED PROFESSIONAL ENGINEER STEVEN J. HARDY

WYNDGATE
VILLAGE E
WATER LAYOUT

Prepared For:

SUMMIT POINTE, L.C.

239 FOX HILL ROAD
ST. CHARLES, MO 63301
(636) 940-8977

PICKETT RAY & SILVER

CIVIL ENGINEERS
PLANNERS
LAND SURVEYORS

333 Mid Rivers Mall Drive
St. Peters, MO 63376
Phone (636) 397-1211
Fax (636) 397-1104

WYNDGATE
VILLAGE E
WATER LAYOUT
SHEET 124E OF 174

© Copyright 2005 by Pickett, Ray & Silver, Inc.

DRAWN	JEE
DATE	6-29-04
CHECKED	DWD
DATE	6-29-04
PROJECT #	01267-SUPO.02R
TASK #	2
FIELD BOOK	