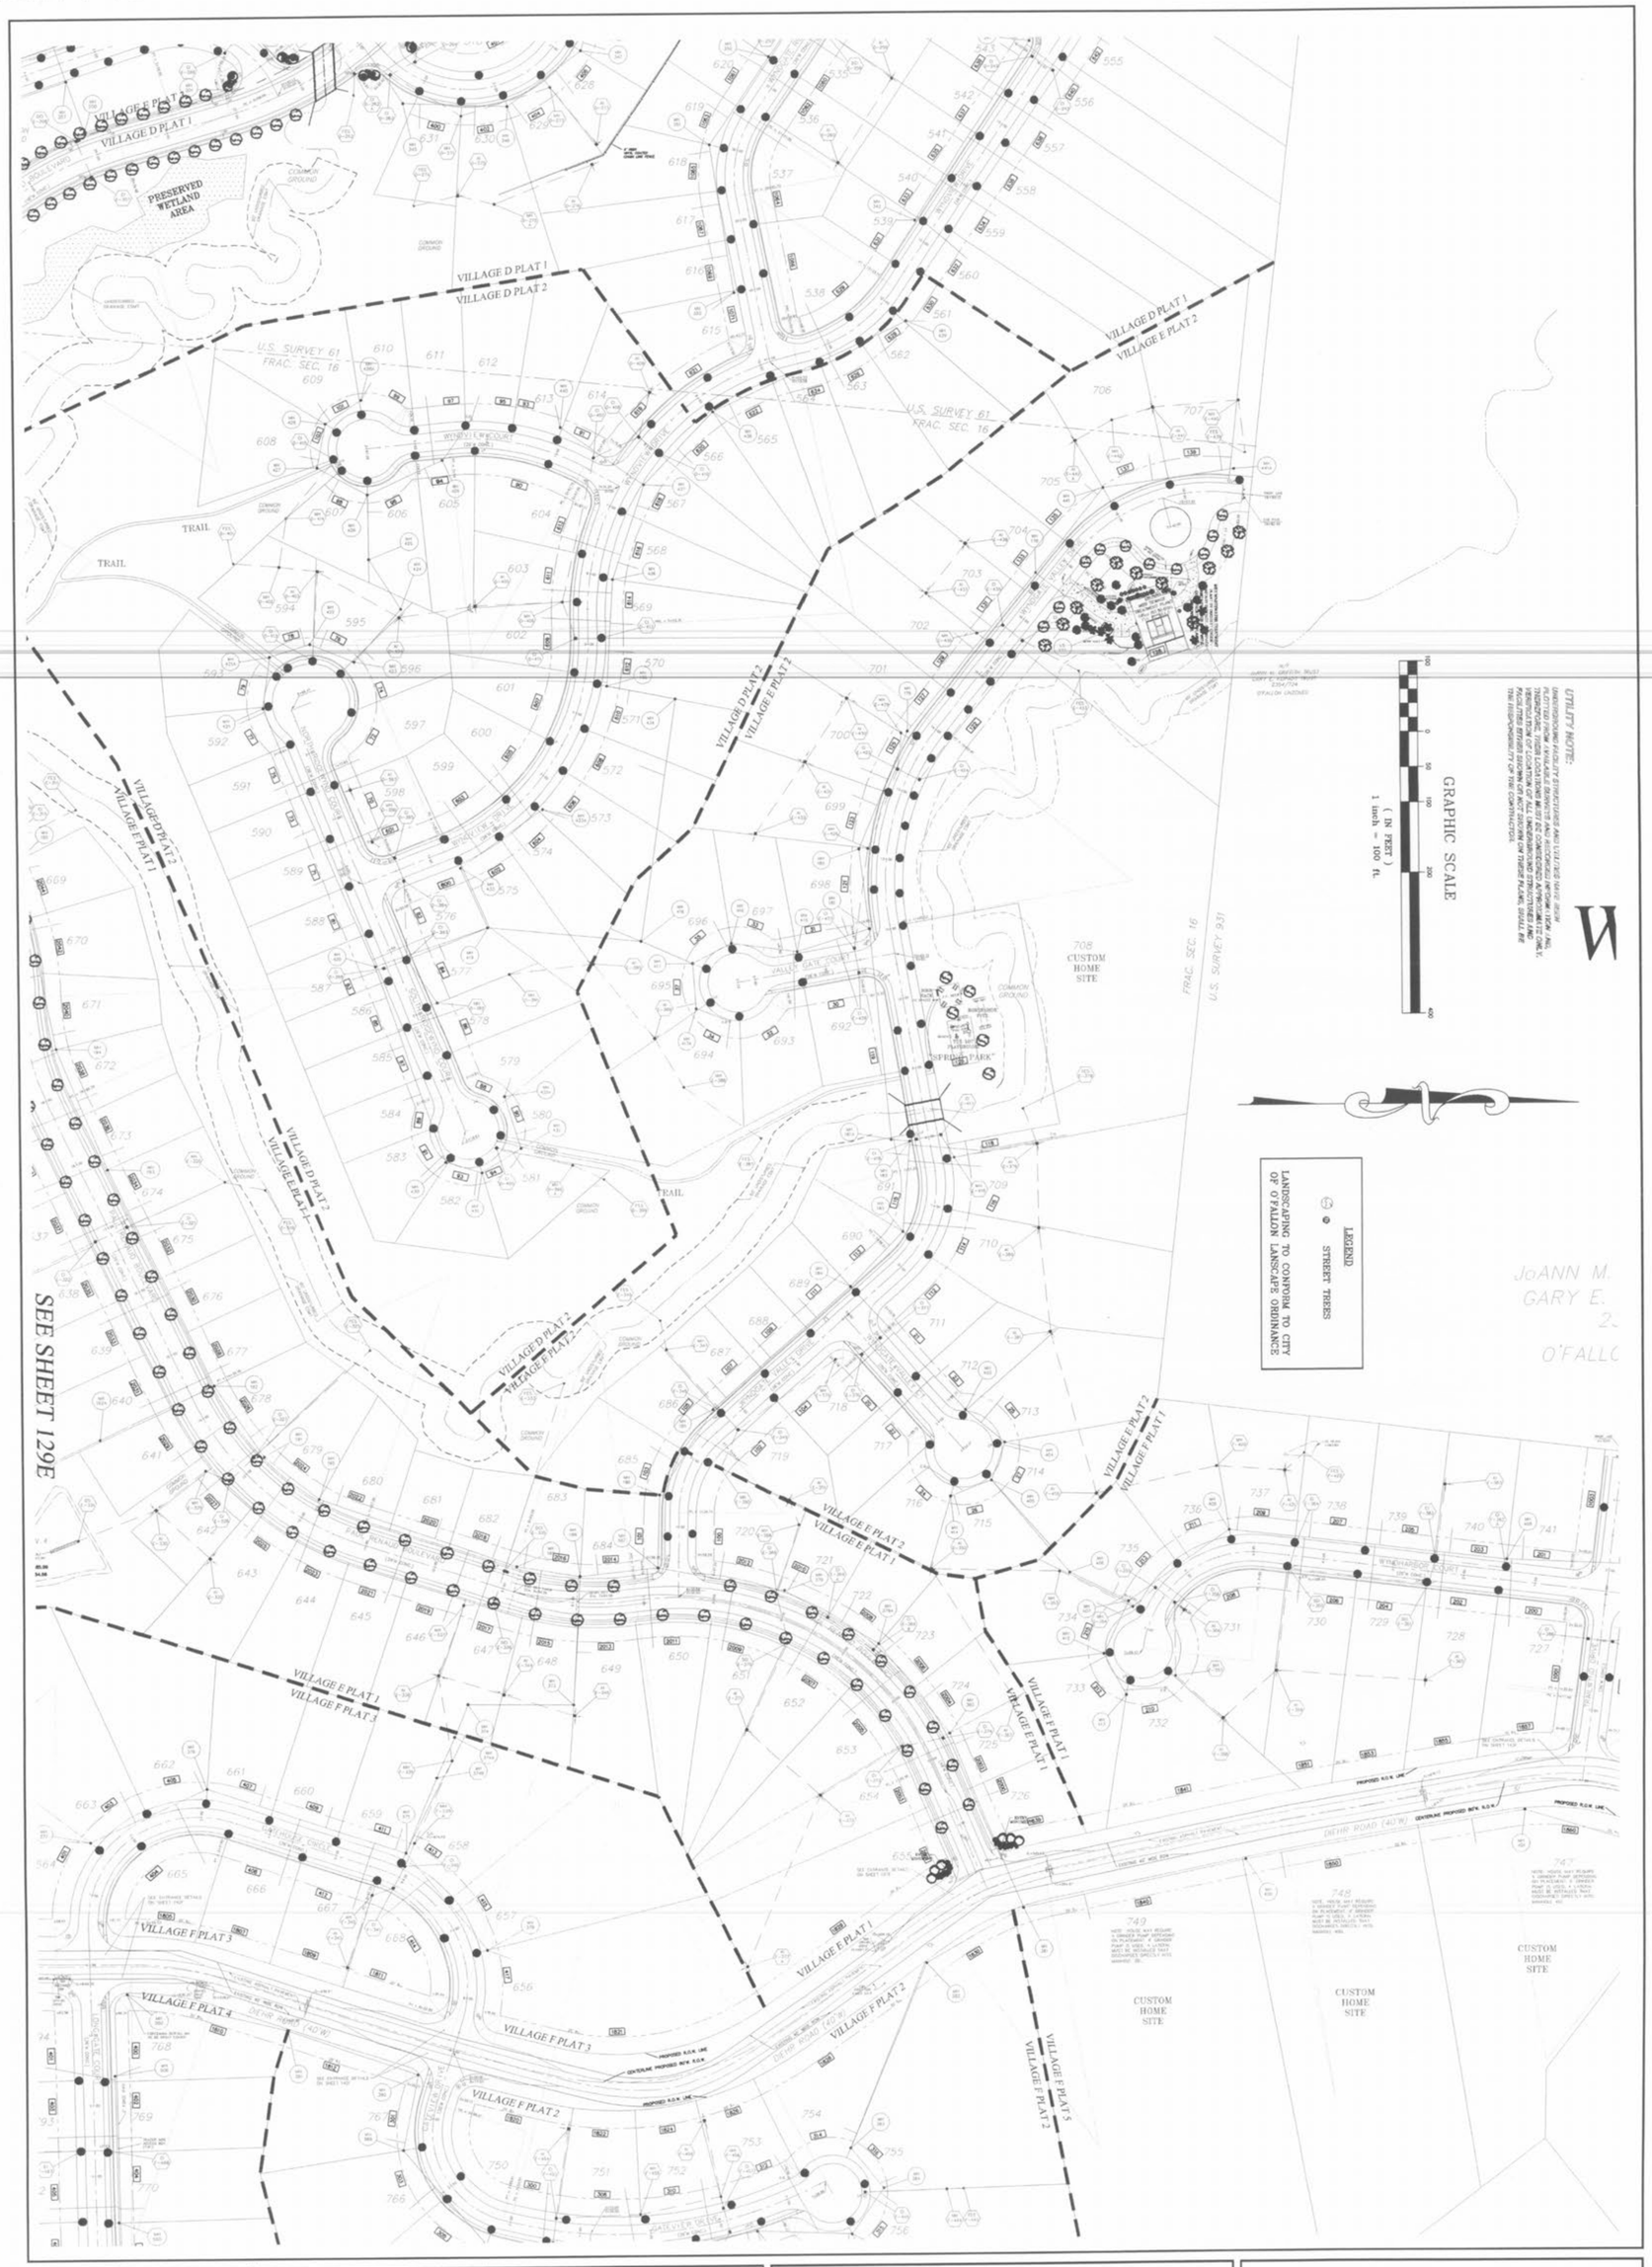

WYNDGATE
VILLAGE E
LANDSCAPING PLAN
SHEET 130E OF 174

© Copyright 2004 by Pickett, Ray & Silver Inc.

DRAWN JEE	DATE 6-29-04
CHECKED DMD	DATE 6-29-04
PROJECT # 01267-SUPO.02R	
TASK # 2	FIELD BOOK

STATE OF MISSOURI
HAROLD J. BARTCH
NUMBER E-17751
REGISTERED PROFESSIONAL ENGINEER

PICKETT, RAY & SILVER, INC.

ENGINEERS AUTHENTICATION
The engineer whose seal and signature appear on this sheet is hereby limited to the set of plans to which this sheet is attached. Any modification, and data hereunder attached, or other engineering plans involved in this project and specifically excludes all other sheets in this set which are not hereunto attached.

REVISIONS		
NO.	DATE	
1	10/25/04	REVISED PER CITY
6	02/18/05	REVISED PER CITY OF O'FALLON
9	4/08/05	REVISED PER CITY & CLIENT
16	9/09/05	REVISED PER AMENITY

WYNDGATE
VILLAGE E
LANDSCAPING PLAN

Prepared For:
SUMMIT POINTE, L.C.
239 FOX HILL ROAD
ST. CHARLES, MO 63301
(636) 940-8977

PICKETT RAY & SILVER
CIVIL ENGINEERS
PLANNERS
LAND SURVEYORS
333 Mid Rivers Mall Drive
St. Peters, MO 63376
Phone (636) 397-1211
Fax (636) 397-1104