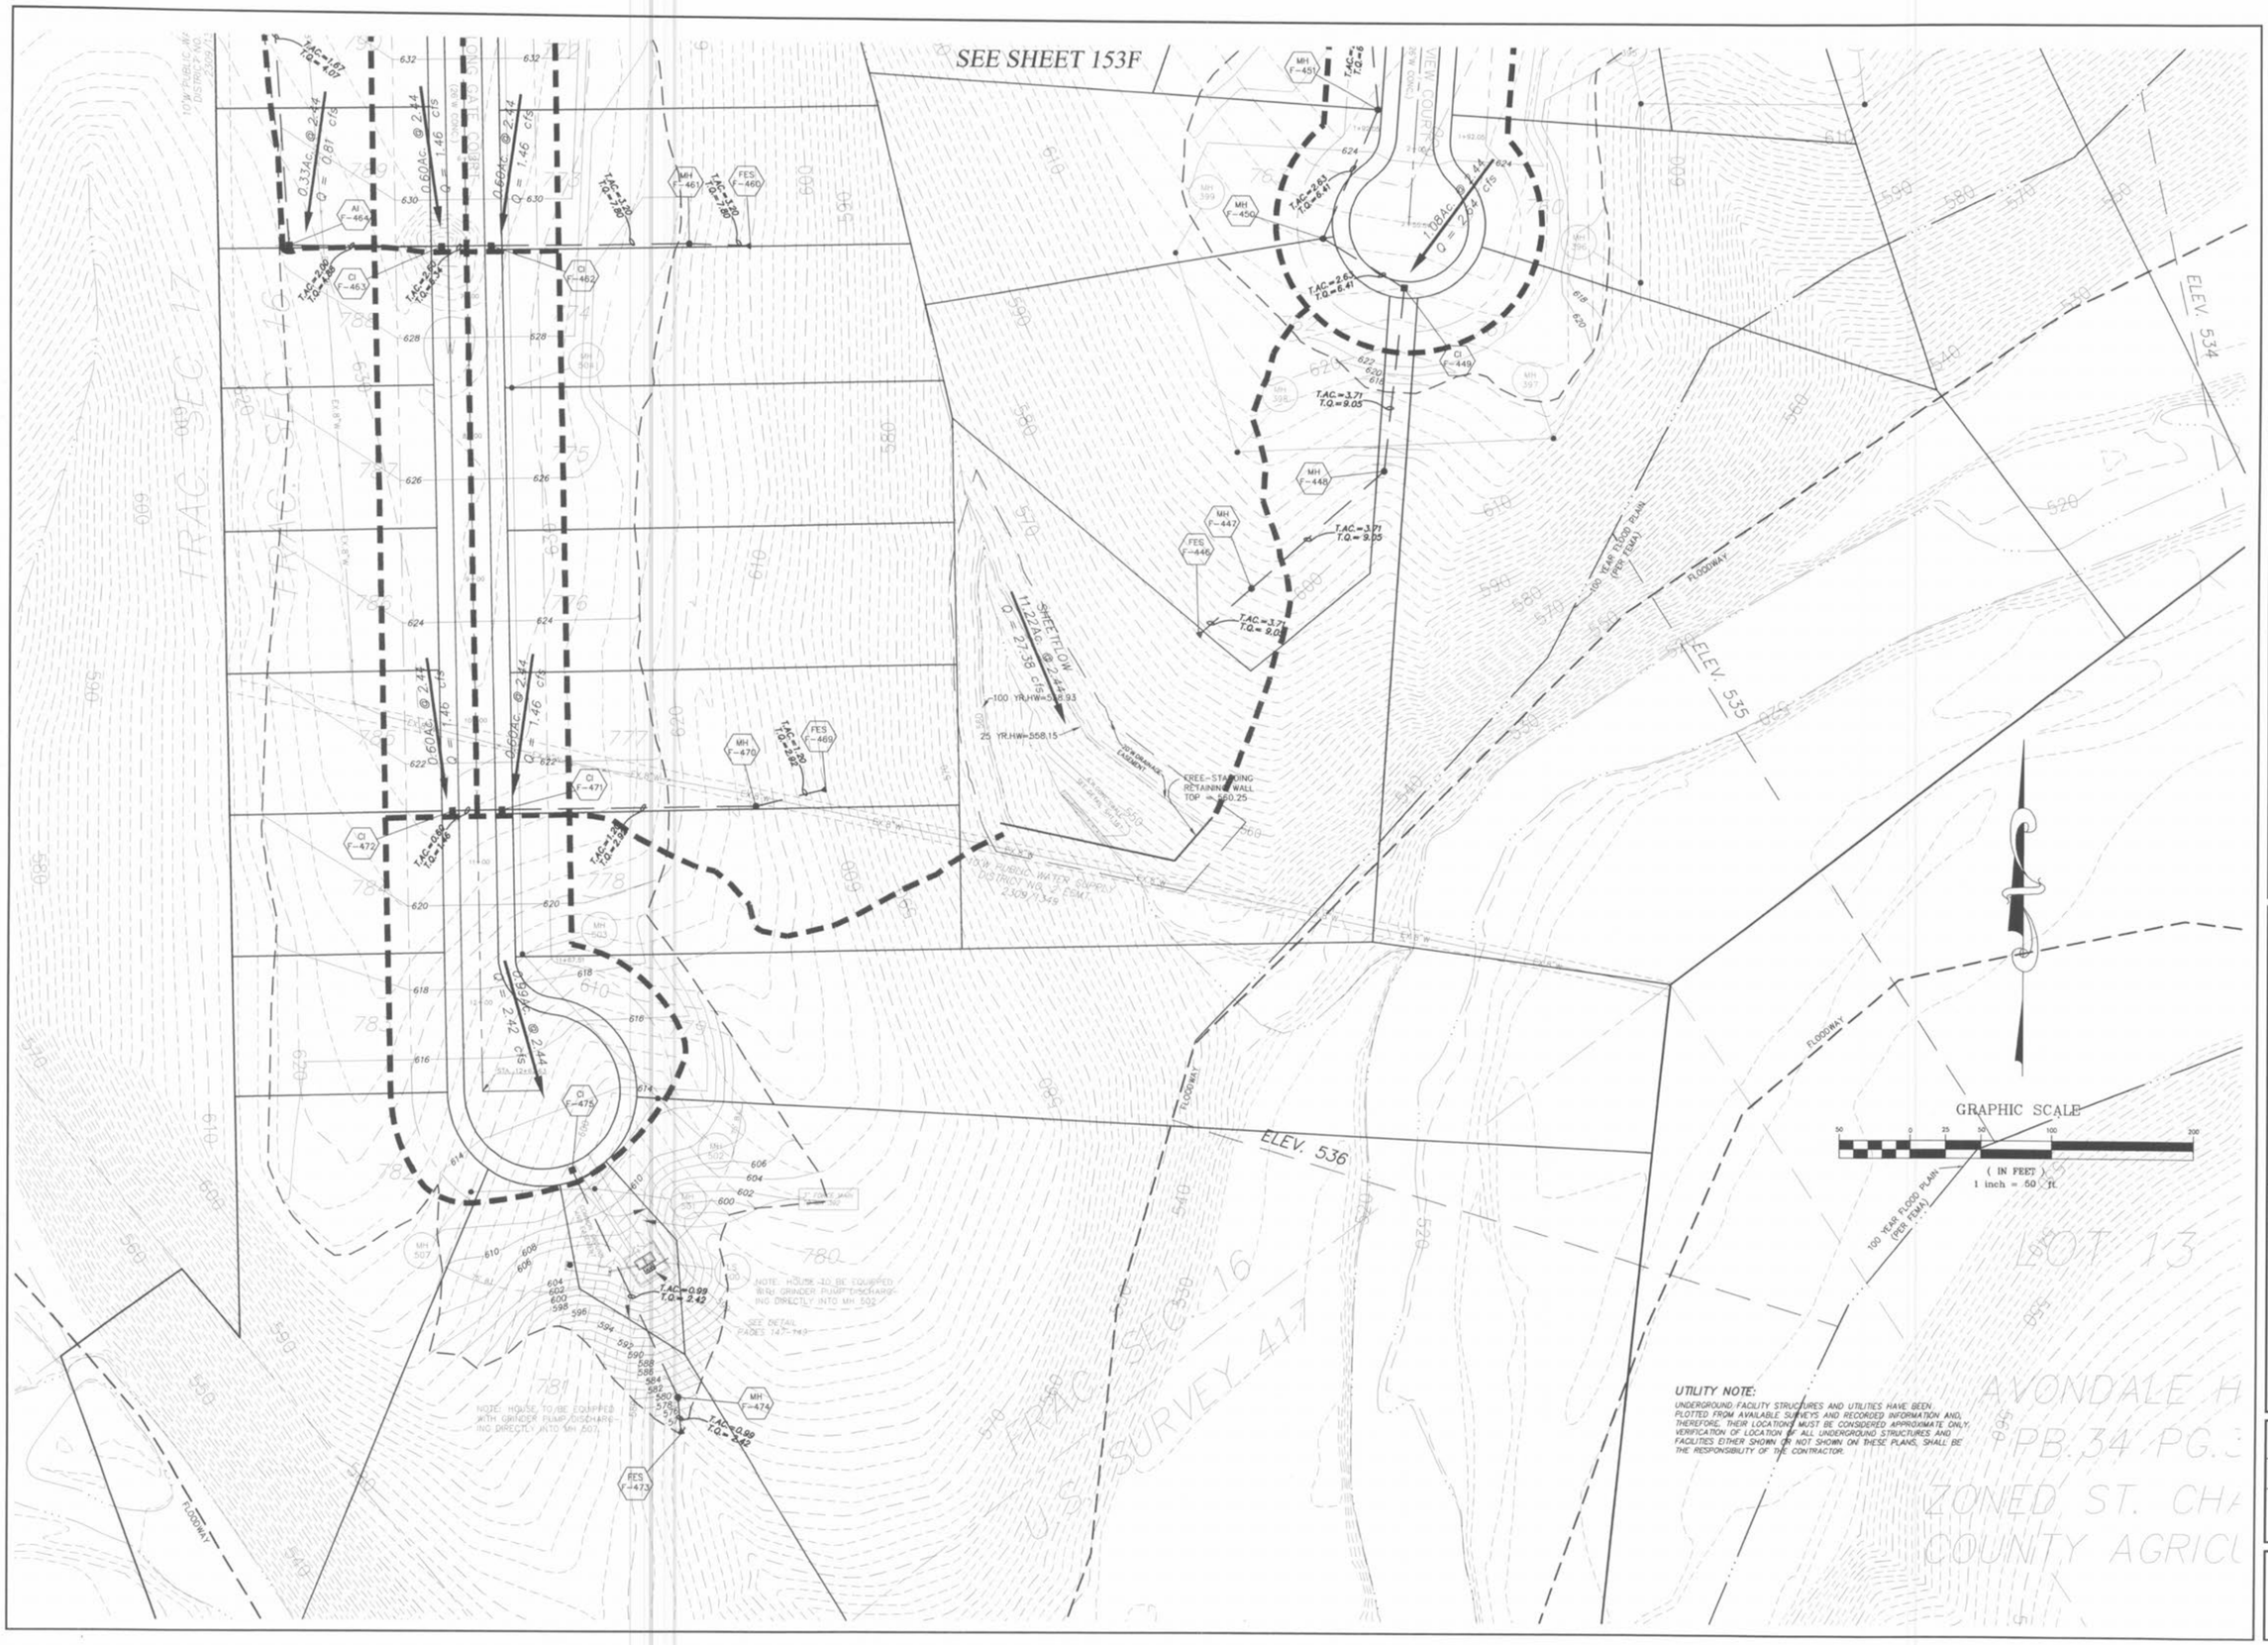


**UTILITY NOTE:**
UNDERGROUND FACILITY STRUCTURES AND UTILITIES HAVE BEEN PLOTTED FROM AVAILABLE SURVEYS AND RECORDED INFORMATION AND, THEREFORE, THEIR LOCATIONS MUST BE CONSIDERED APPROXIMATE ONLY. VERIFICATION OF LOCATION OF ALL UNDERGROUND STRUCTURES AND FACILITIES EITHER SHOWN OR NOT SHOWN ON THESE PLANS, SHALL BE THE RESPONSIBILITY OF THE CONTRACTOR.


**PICKETT RAY & SILVER**
CIVIL ENGINEERS
PLANNERS
LAND SURVEYORS
333 Mid Rivers Mall Drive
St. Peters, MO 63376
Phone (636) 397-1211
Fax (636) 397-1104


# WYNDGATE
## VILLAGE F
### DRAINAGE AREA MAP

Prepared For:
SUMMIT POINTE, L.C.
239 FOX HILL ROAD
ST. CHARLES, MO 63301
(636) 940-0977

REVISIONS

| NO | DATE | |
|---|---|---|
| 1 | 10/25/04 | REVISED PER CITY |
| 6 | 02/16/05 | REVISED PER CITY OF O'FALLON |

**ENGINEERS AUTHENTICATION**
The responsibility for professional engineering liability on this project is hereby limited to the set of plans authenticated by the seal, signature, and date hereunder attached. Responsibility is disclaimed for all other engineering plans involved in this project and specifically excludes revisions after this date unless reauthenticated.
PICKETT, RAY & SILVER, INC
STATE OF MISSOURI HAROLD J. BARTCH NUMBER E-17701 REGISTERED PROFESSIONAL ENGINEER

| | |
|---|---|
| DRAWN JEE | DATE 6-29-04 |
| CHECKED DWO | DATE 6-29-04 |
| PROJECT # 01267-SUP0.02R | |
| TASK # 2 | FIELD BOOK |

WYNDGATE
VILLAGE F
DRAINAGE AREA MAP
SHEET 154F OF 174

© Copyright 2004 by Pickett, Ray & Silver Inc.